



PC designs & Construction

Architecture | Interior | BIM


01 PHOENIX VILLA

CLIENT - SHANTHI
TYPOLOGY - RESIDENCE
LOCATION - THENI
SCOPE - DESIGN & CONSTRUCTION
AREA - 1200 Sqft



PC designs
Architecture & Construction



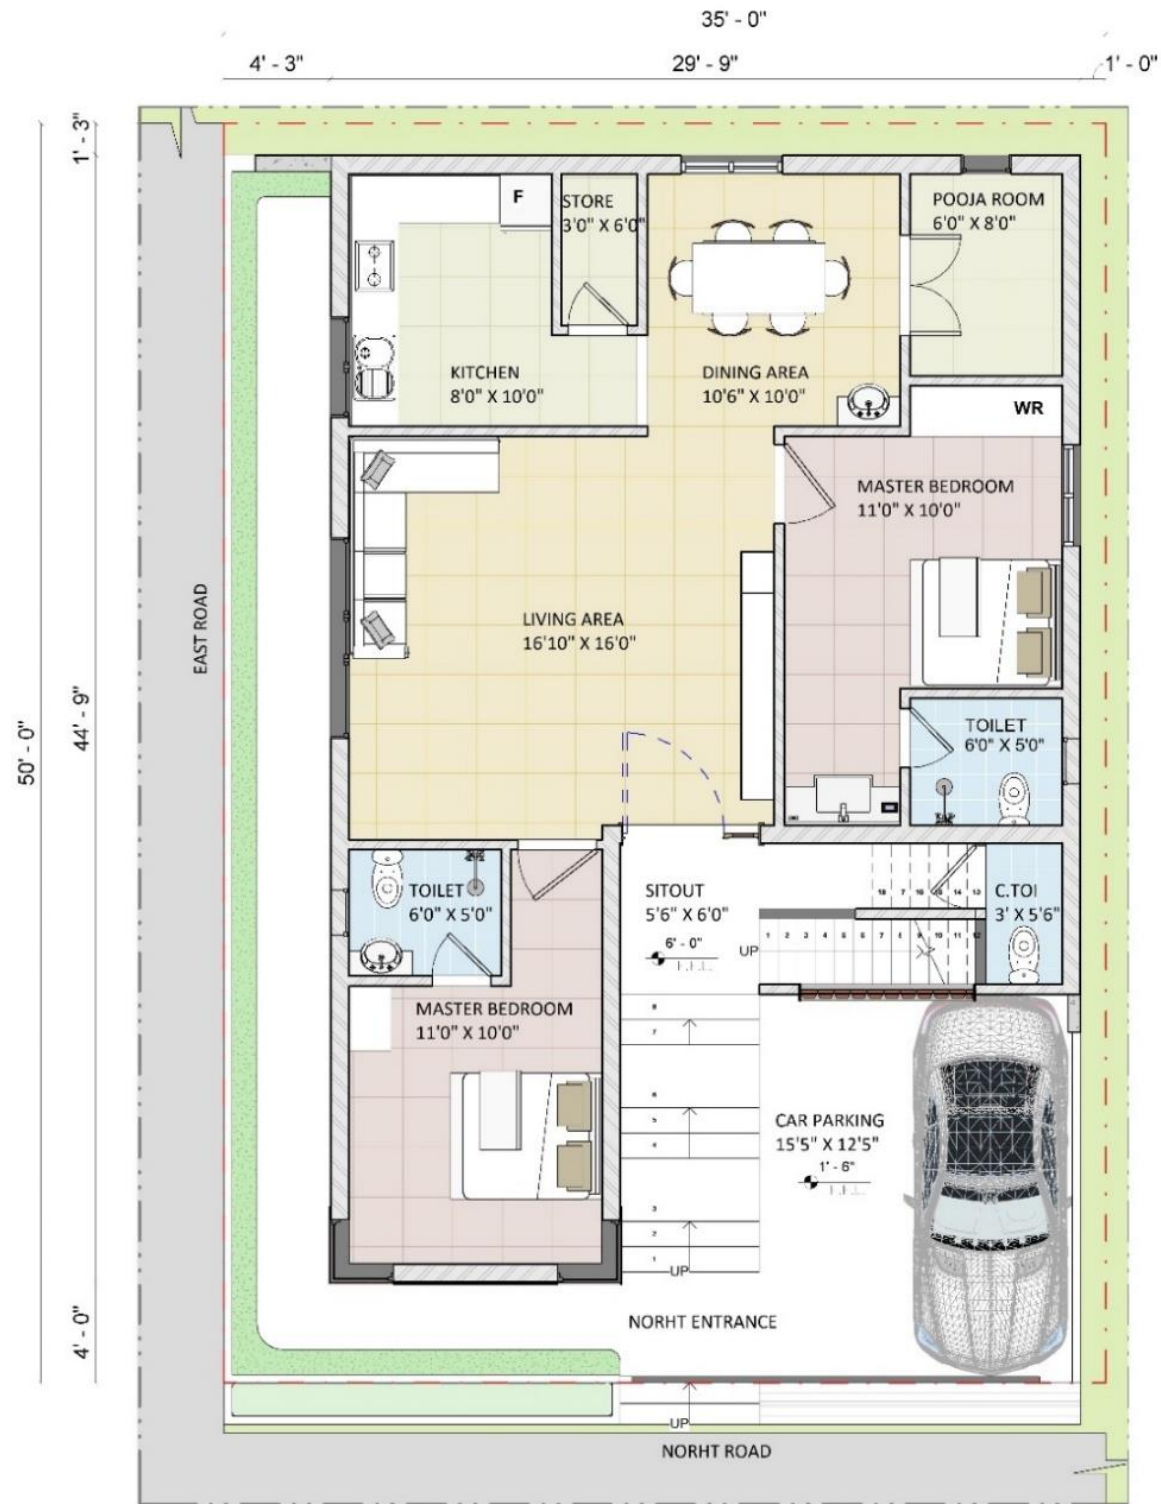

Sheet Title : SCHEME LAYOUT
Client Name : VS CHANDRAN VILLA @ Theni




Project Number : 028
Date : 05 / 07 / 2022
Scale : 1 : 50

Sheet No : 01
Detailed by : PC
Approved by : Ar Pravin Chandran

Revision no :
Revision Date :
Revision Date :

PC designs
Copyright

Architects & Builders
Bangalore | Chennai | Theni
Mob: 7845223384
www.pcdesigns.in

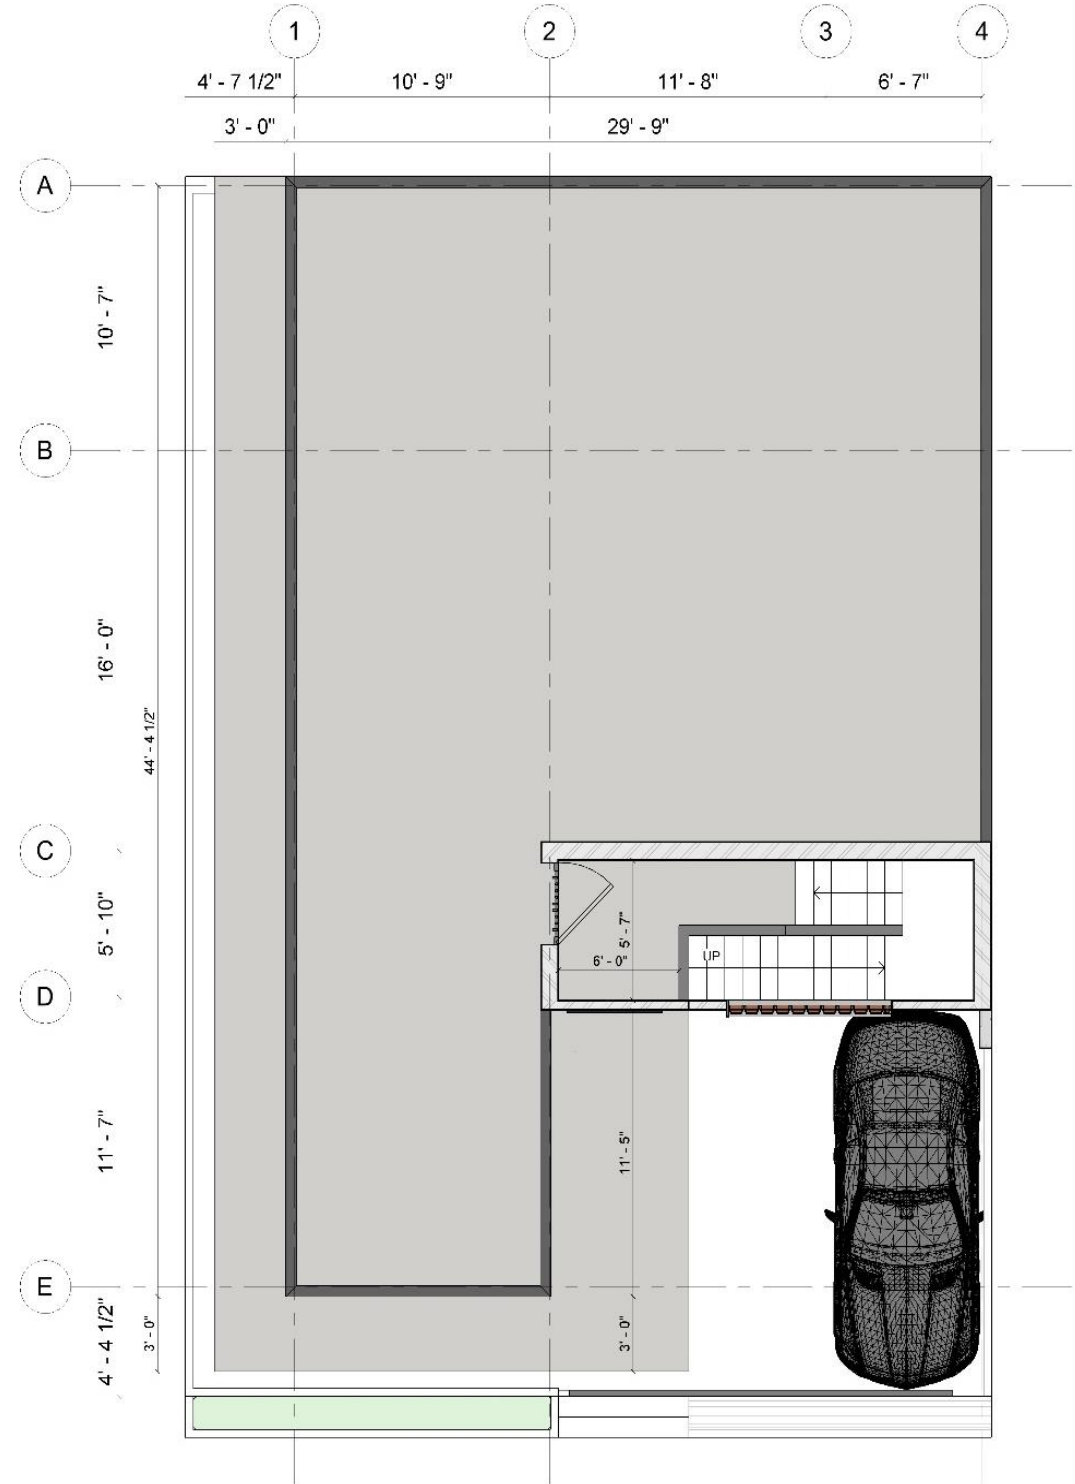

Sheet Title : FIRST FLOOR PLAN
Client Name : VS CHANDRAN VILLA @ Theni



Project Number : 028
Date : 05 / 07 / 2022
Scale : 1 : 50

Sheet No : 03
Detailed by : Ar. Abarazhithan
Approved by : Ar. Delvi


Revision no :
Revision Date :
Revision Date :

PC designs
Copyright

Architects & Builders
Bangalore | Chennai | Theni
Mob: 7845223384
www.pcdesigns.in



PC designs
rchitecture & Construction

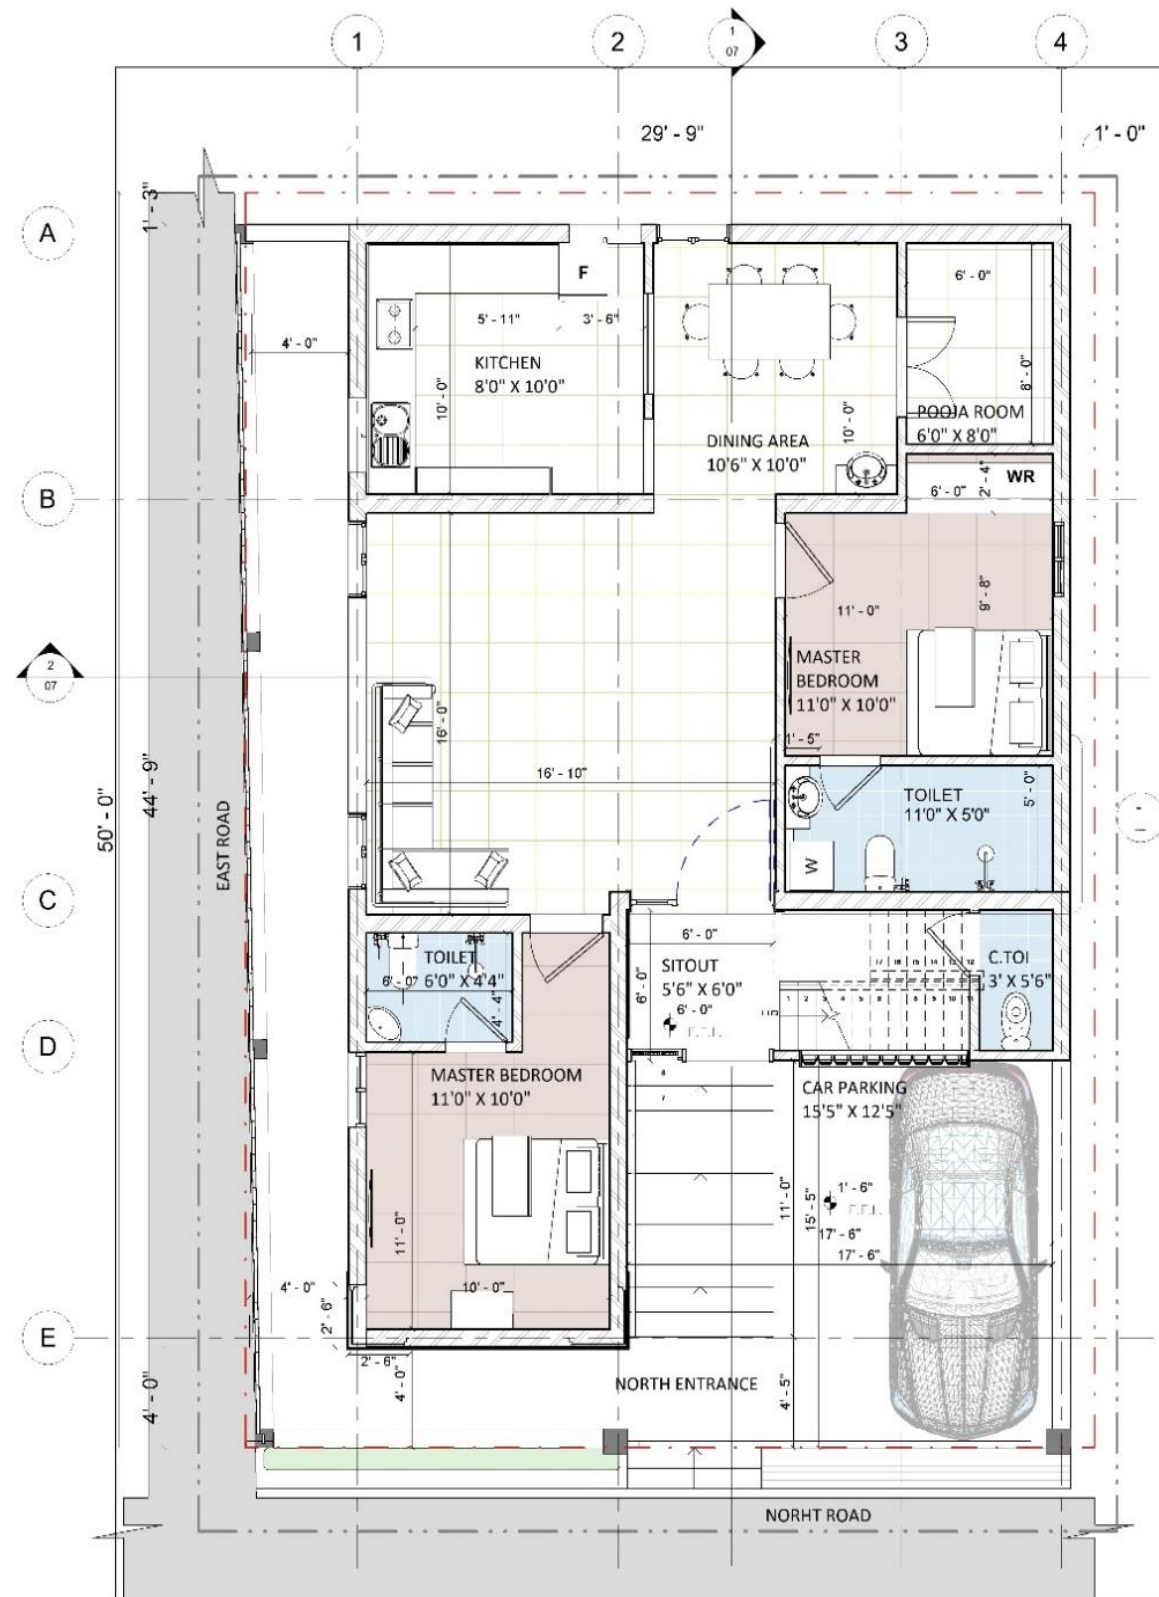


Sheet Title : GROUND FLOOR PLAN
Client Name : VS CHANDRAN VILLA @ Theni



Project Number : 028
Date : 05 / 11 / 2022
Scale : 1 : 50
Sheet No : 02
Detailed by : PC
Approved by : Ar.Pravin Chandran
Revision no :
Revision Date :

PC designs
Copyright

Architects & Builders
Bangalore | Chennai | Theni
Mob: 7845223384
www.pcdesigns.in

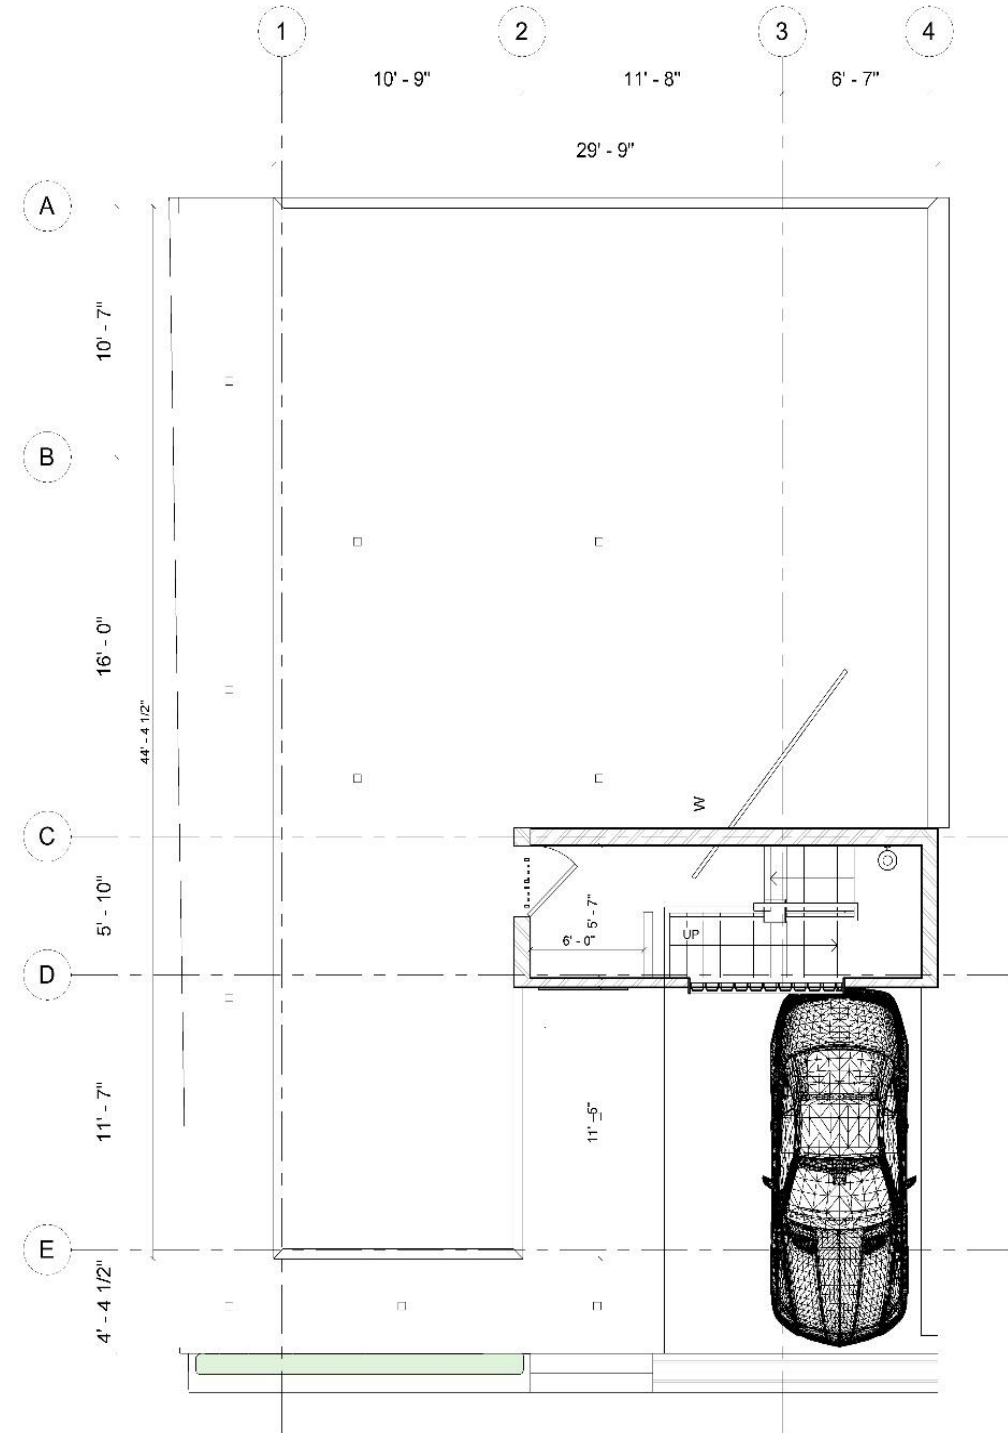

Sheet Title : FIRST FLOOR PLAN
Client Name : VS CHANDRAN VILLA @ Theni




Project Number : 028
Date : 05 / 11 / 2022
Scale : 1 : 50
Sheet No : 03
Detailed by : Ar.Abarazithan
Approved by : Ar.Delvi
Revision no :
Revision Date :

PC designs
Copyright

Architects & Builders
Bangalore | Chennai | Theni
Mob: 7845223384
www.pcdesigns.in



PC designs
Architecture & Construction

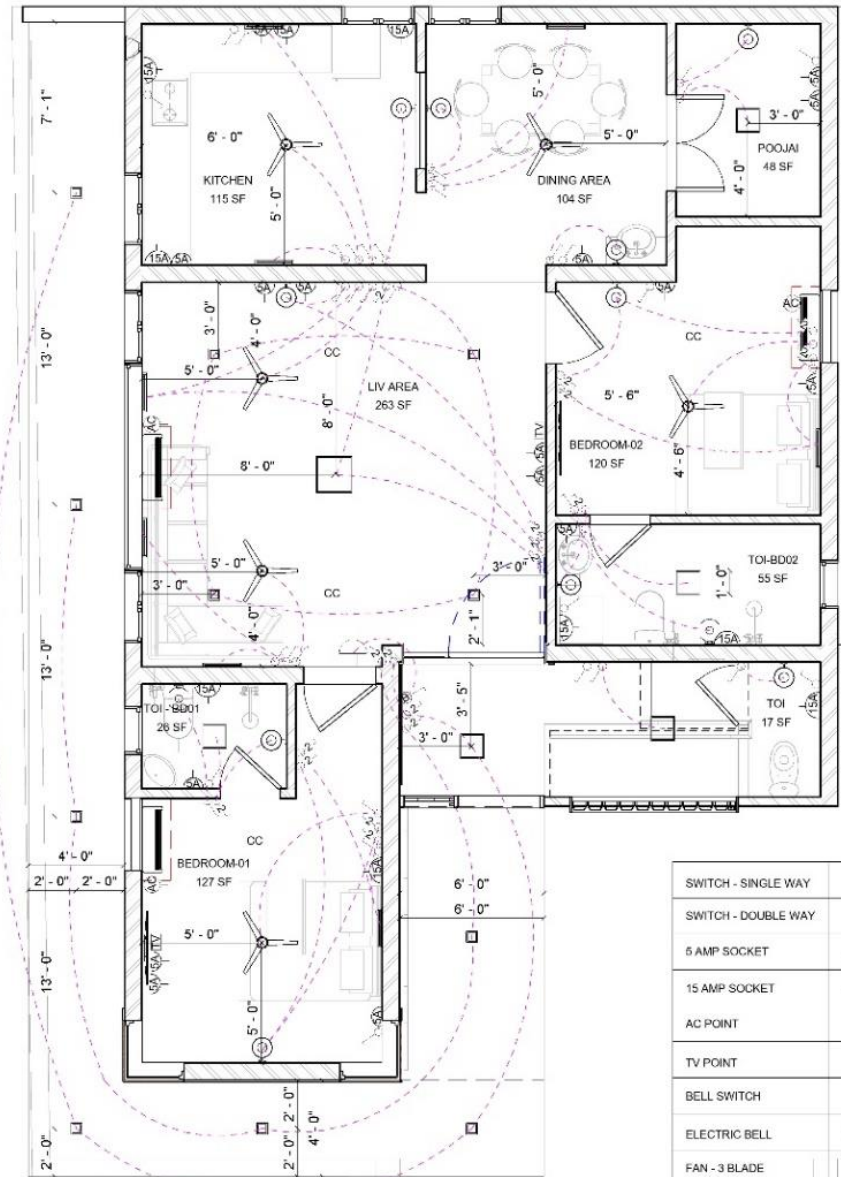

SWITCH - SINGLE WAY	1
SWITCH - DOUBLE WAY	2
5 AMP SOCKET	5A
15 AMP SOCKET	15A
AC POINT	AC
TV POINT	TVI
BELL SWITCH	BS
ELECTRIC BELL	EB
FAN - 3 BLADE	F3B
SQUARE LIGHT	SL
TUBELIGHT	TL

LIGHTING FIXTURE SCHEDULE

LIGHT TYPE	LIGHT COLOR	Count	AMP
CEILING SURFACE MOUNT	LW	5	
DECOR LIGHT	WW	1	
LED HOLDER	RB	7	
LED LIGHT	LW	1	
MIRROR LIGHT	WW	1	
SMALL SPOT LIGHT	WW	1	
SPOT LIGHT	WW	7	
SPOT LIGHT INTERIOR	WW	4	
TUDE LIGHT	LW	8	

Sheet Title : GF - ELECTRICAL LAYOUT

Client Name : VS CHANDRAN VILLA @ Theni



Project Number : 028

Date : 05 / 11 / 2022

Scale : 1 : 50

Sheet No : 04

Detailed by : PC

Approved by : PC

Revision no :


Revision Date :

PC designs


Copyright



Architects & Builders
Bangalore | Chennai | Thiruvananthapuram
Moo: 7845223384
www.pcdesigns.in

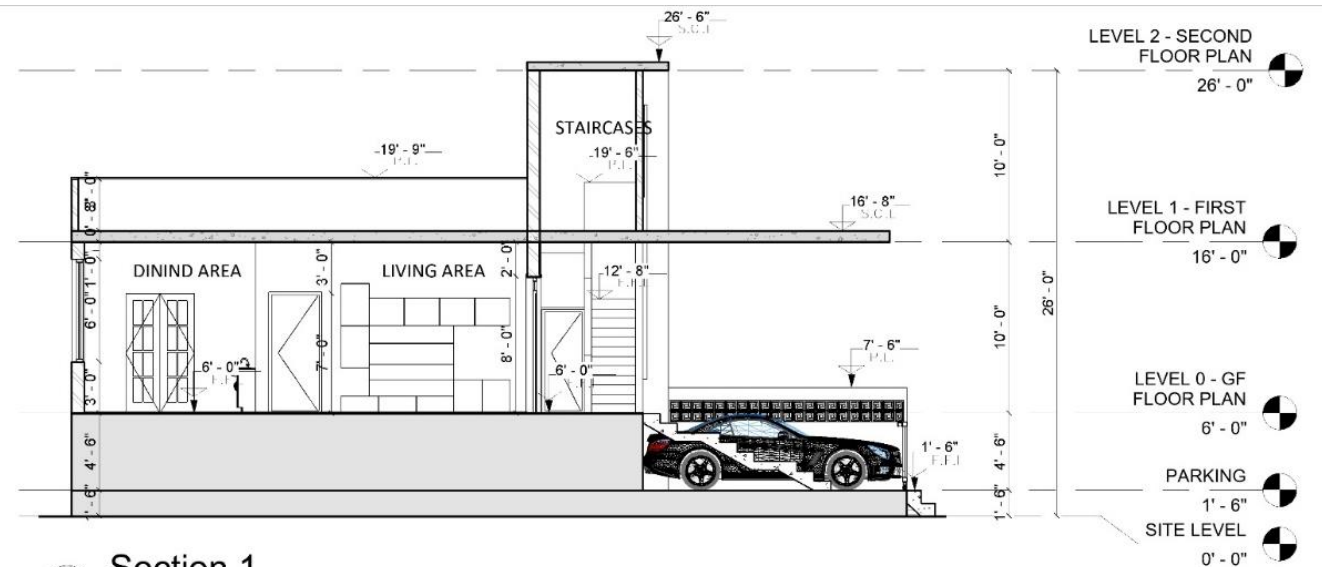


1 Section 1
1 : 75


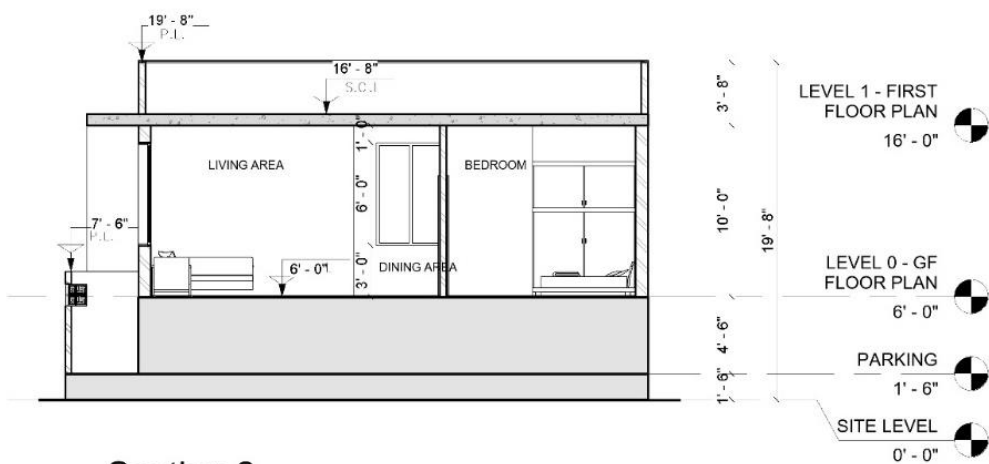


2 Section 2
1 : 75



PC designs
Architecture & Construction

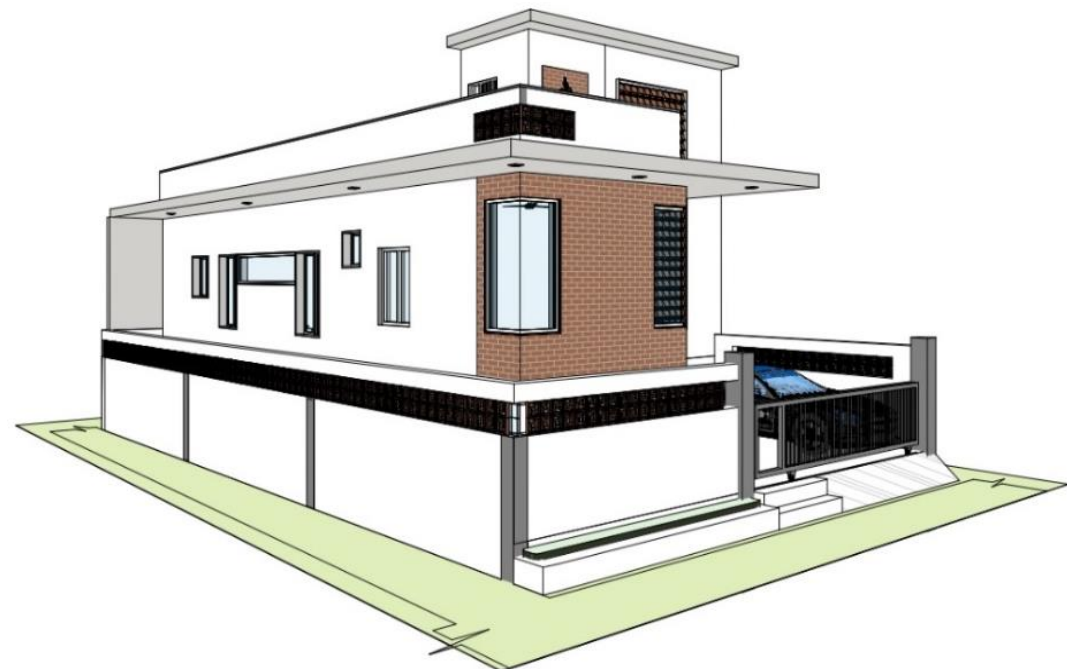

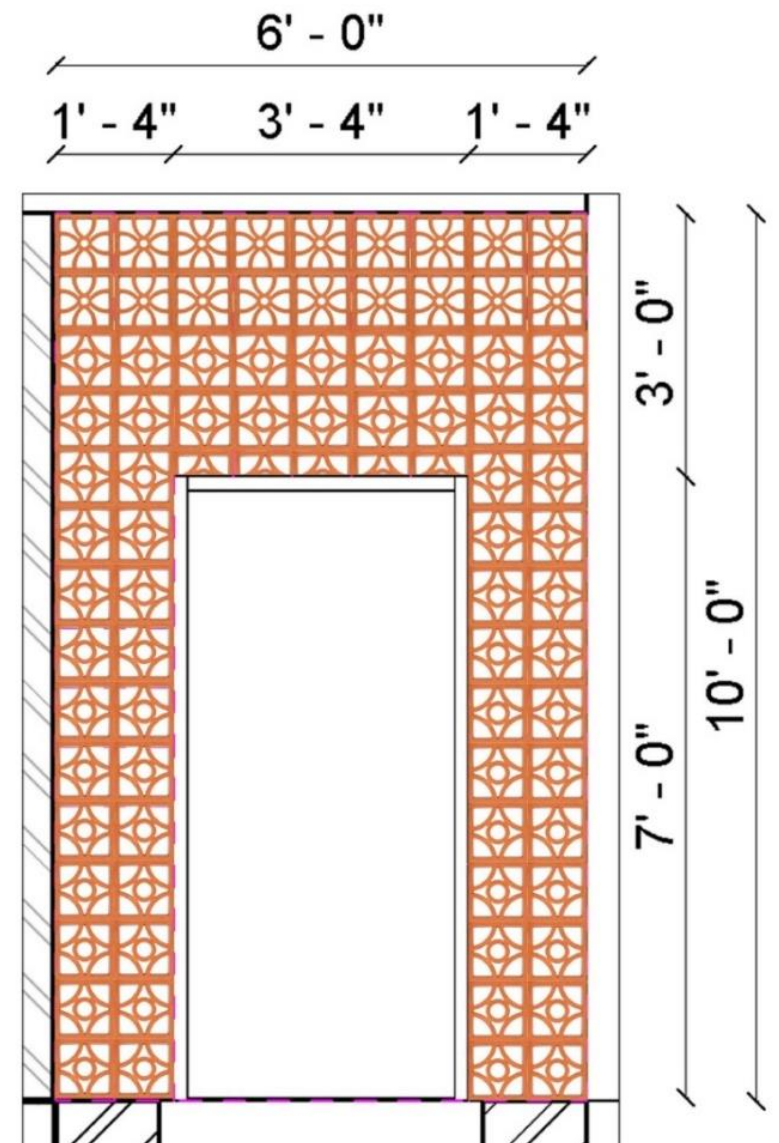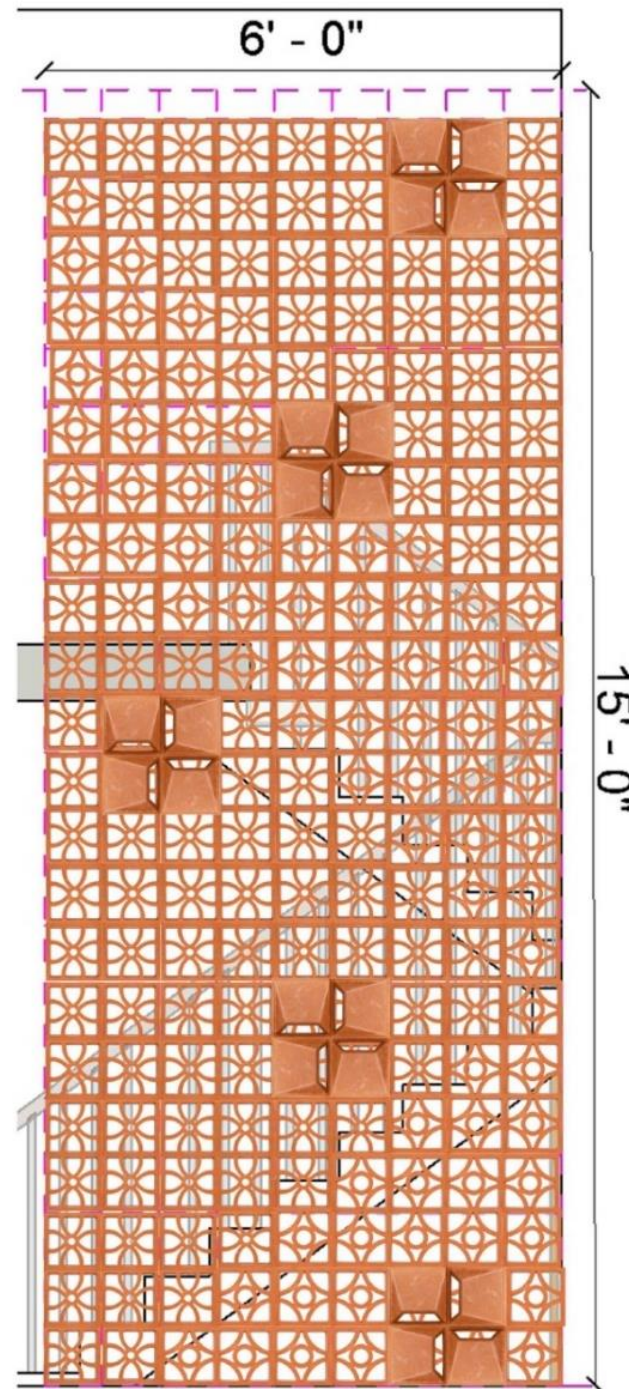

1 JAALI DESIGN DETAILS




PC designs
Architecture & Construction



FACADE ELEVATION

- ❖ JAALI DESIGN
- ❖ CORNER WINDOW
- ❖ BRICK CLADDING
- ❖ CANTILEVER PROJECTION
- ❖ CNC CUTTING

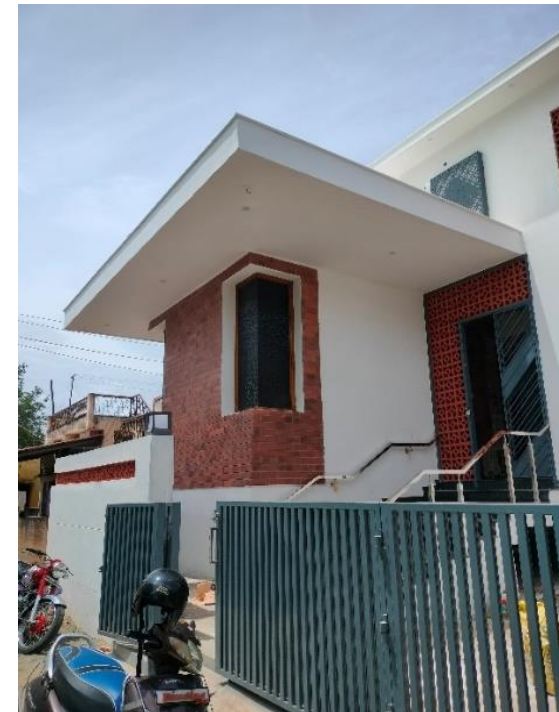





PC designs
Architecture & Construction



FACADE
ELEVATION





NIGHT VIEW

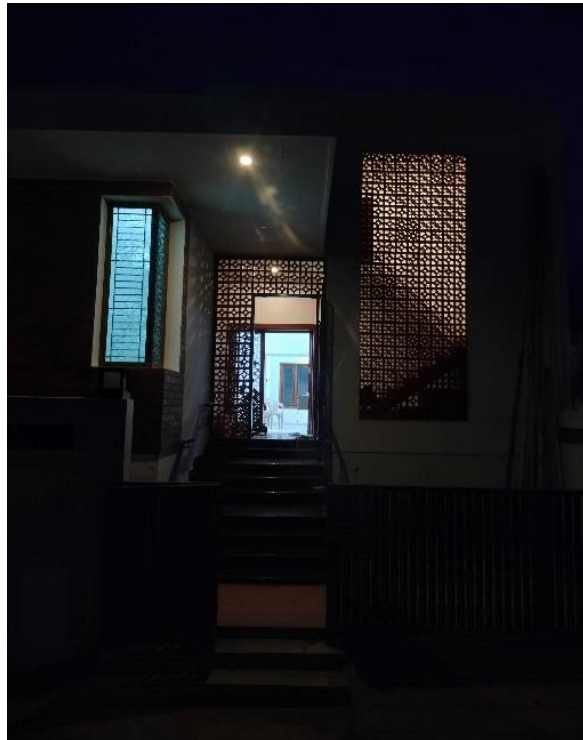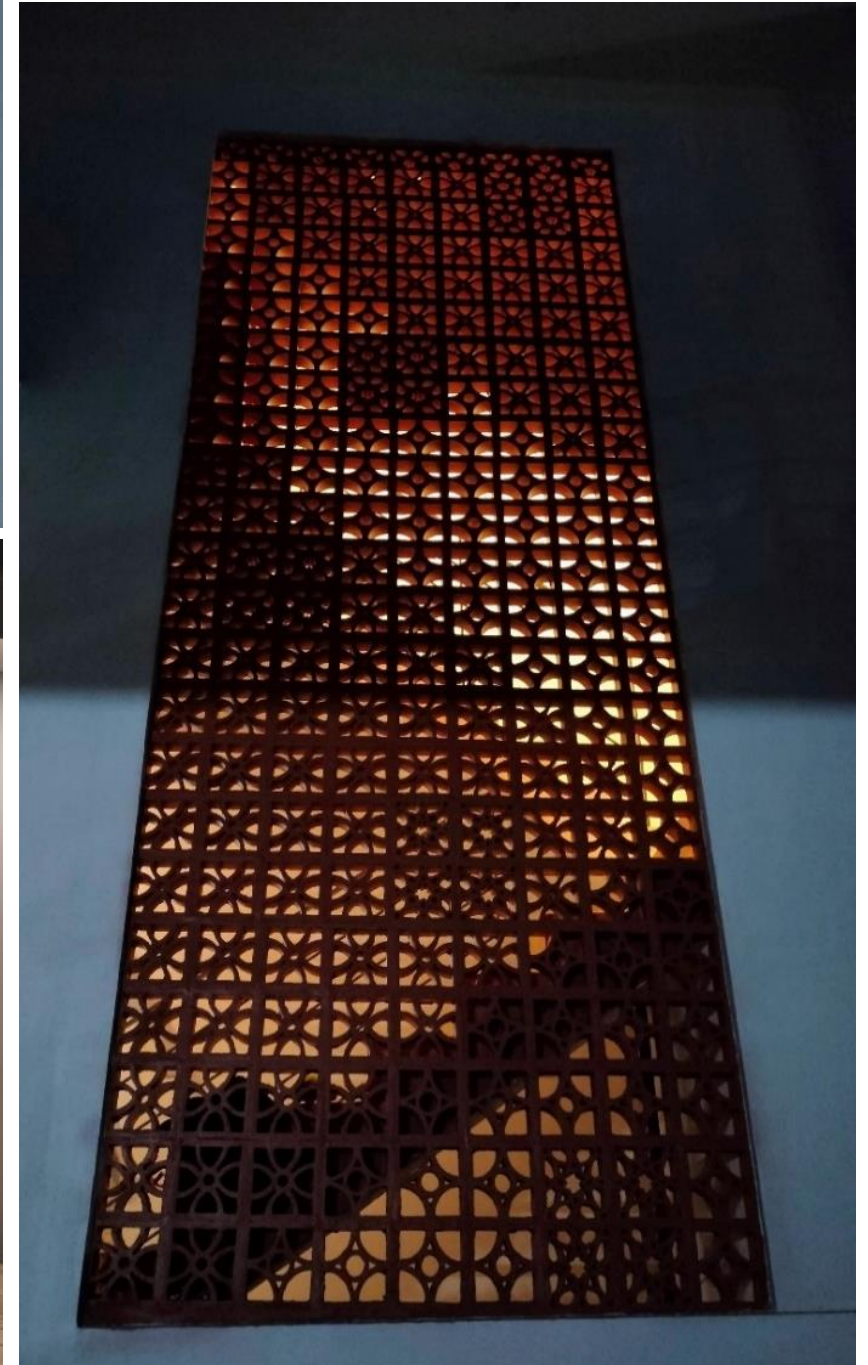





PC designs
Architecture & Construction

TV UNIT

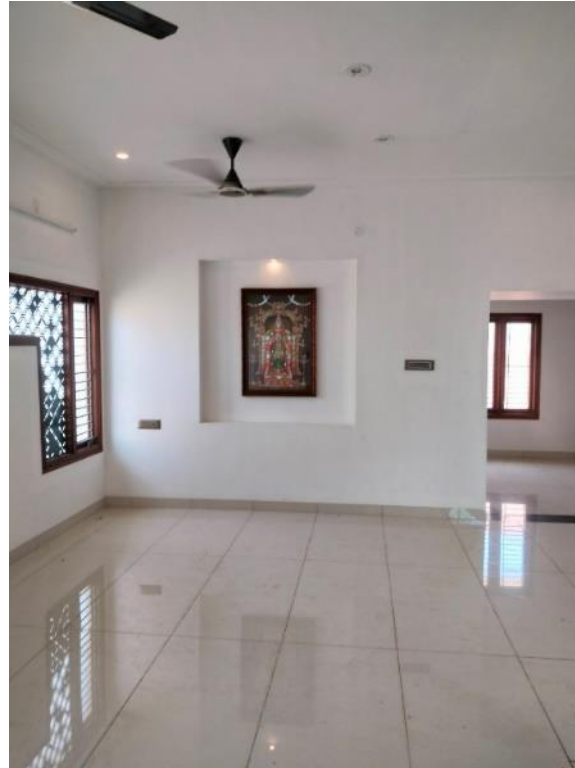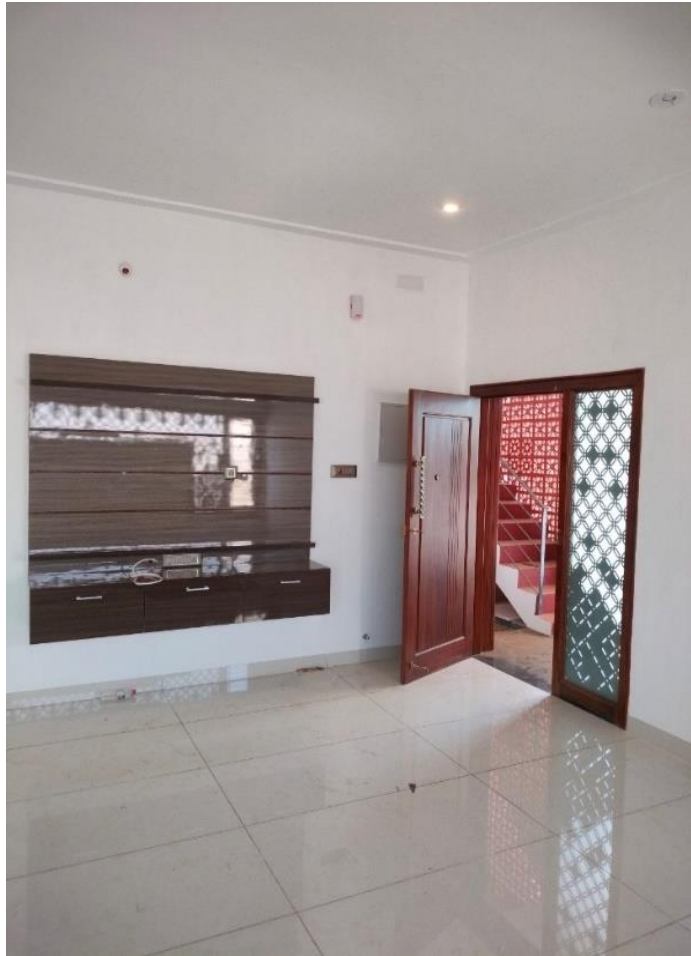

INTERIORS

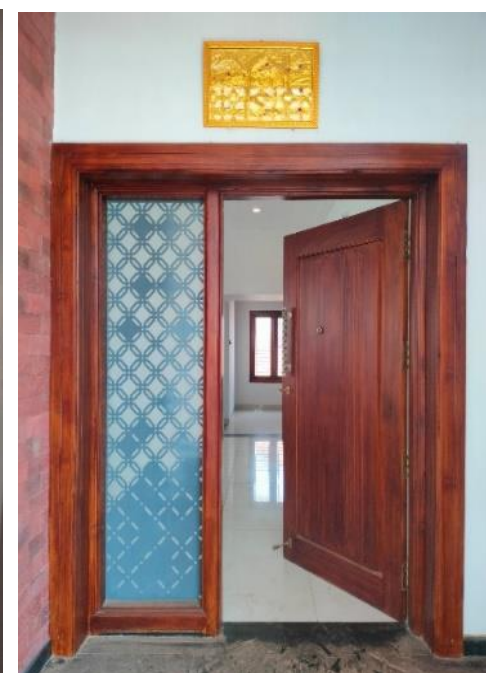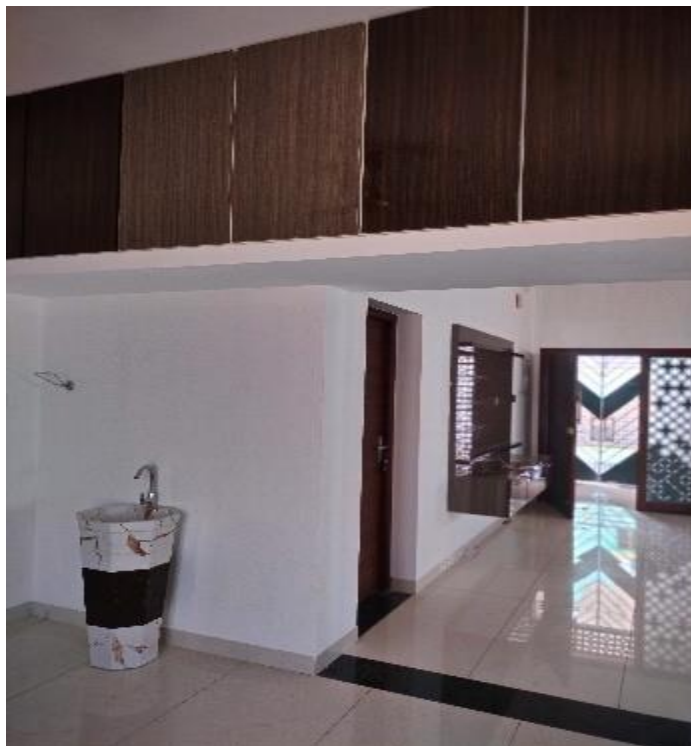

MAIN DOORS



PC designs
Architecture & Construction

02 RAJARAM VILLA

CLIENT - RAJARAM
TYPOLOGY - RESIDENCE
LOCATION - TIRUCHENGODE
SCOPE - DESIGN
AREA - 4000 Sqft





PC designs
chitecture & Construction




Sheet Title
GROUND FLOOR PLAN
Client Name
RAJARAM VILLA

ORIENTATION
N

Project Number : RD18
Date : 17/10/2021
Scale : 1:70

Sheet No : A002
Designed by : A/ Pravin Chandran

PC designs
Architects & Builders
Bangalore | Chennai | Thiruvananthapuram
Mob: 7845223384
www.pcdesigns.in

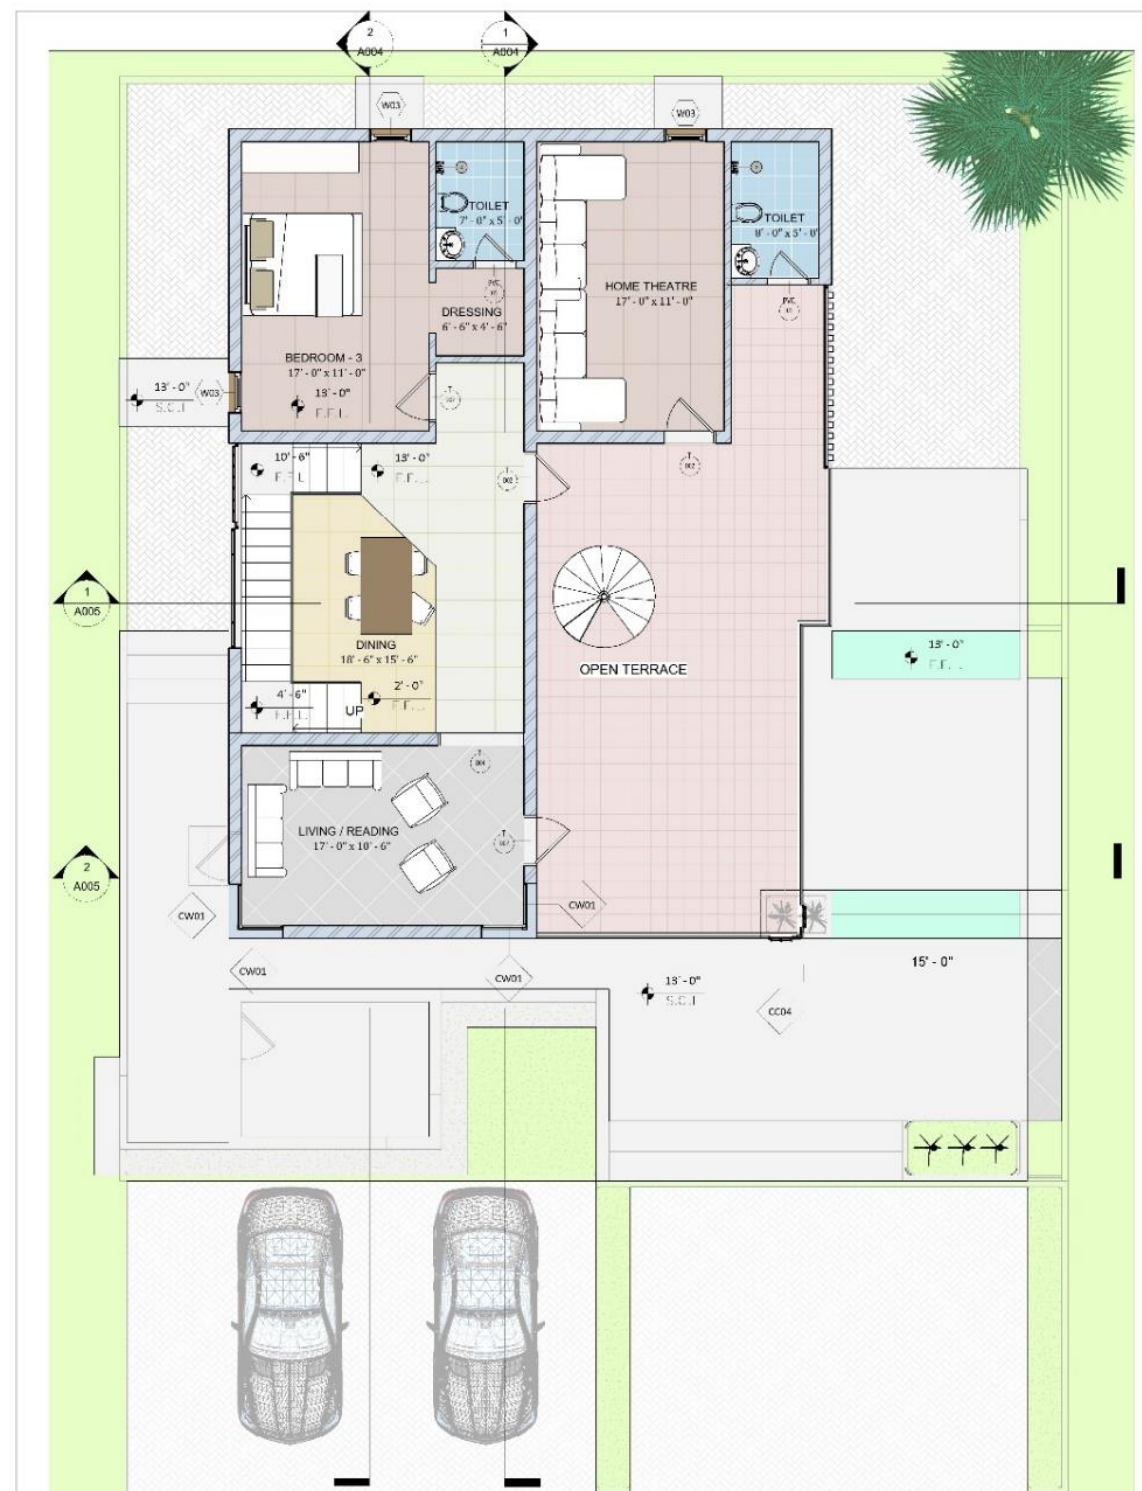


Sheet Title
FIRST FLOOR PLAN
Client Name
RAJARAM VILLA

ORIENTATION
N

Project Number : RD18
Date : 17/10/2021
Scale : 1:70

Sheet No : A003
Designed by : A/ Pravin Chandran

PC designs
Architects & Builders
Bangalore | Chennai | Thiruvananthapuram
Mob: 7845223384
www.pcdesigns.in

 



PC designs
Architecture & Construction



Sheet Title :
SECTION - 02



Project Number : R018
Date : 17/10/2021
Scale : 1 : 70

Sheet No : A005
Designed by : Ar Pravin Chandru

Project Name :
Proposed Residence for Mr.V.Rajaram Villa @
Tiruchengode

PC designs
Copyright



Architects & Builders
Bangalore | Chennai | Thiruv
Mob: 7845223384
www.pcdesigns.in



PC designs
architecture & construction



Sheet Title :
ELEVATION - 01

ORIENTATION :




Project Number : **R018** Sheet No : **A006**
Date : **17/10/2021** Drawn by : **Ar Pravin Chandre**
Scale : **1 : 75**

Project Name :
**Proposed Residence for Mr.V.Rajaram Villa @
Tiruchengode**


PC designs
Copyright



Architects & Builders
Bangalore | Chennai | Thiruv
Mob: 7845223384
www.pcdesigns.in

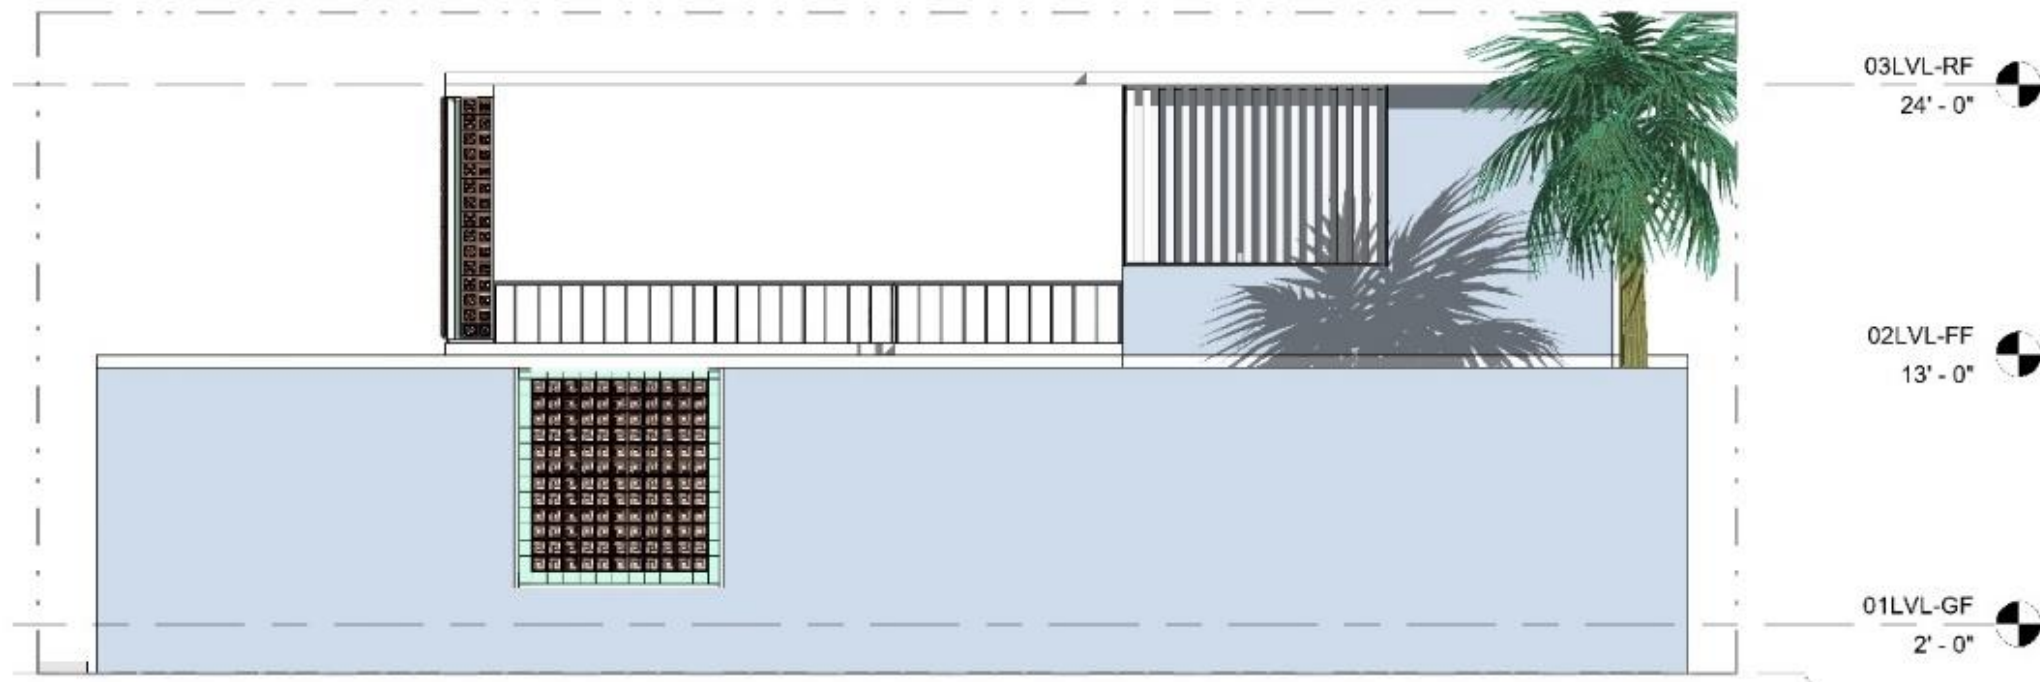

1 NORTH ELEVATION

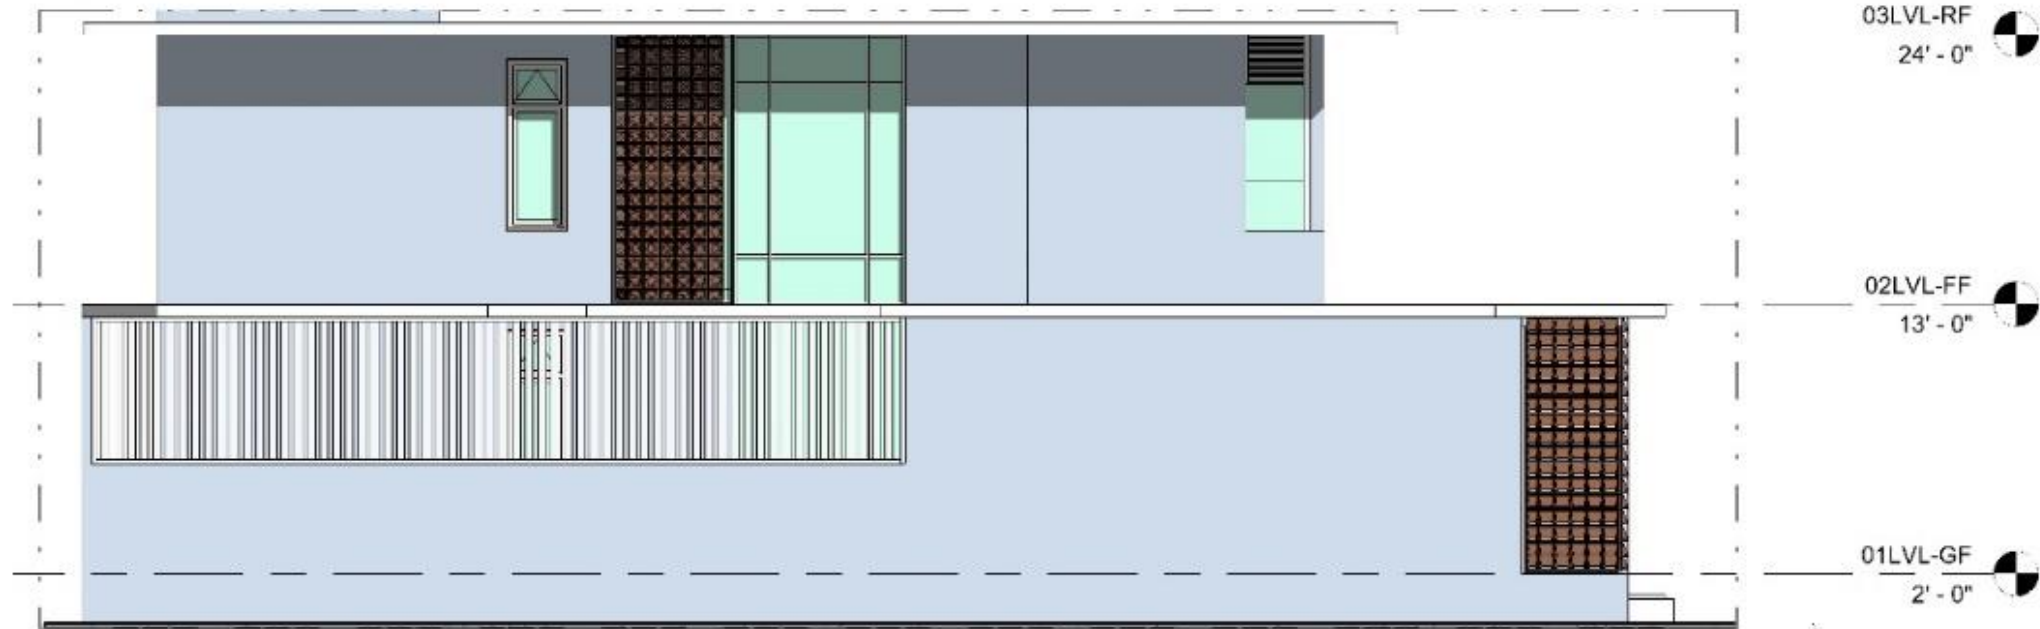

2 SOUTH ELEVATION

Sheet Title :
ELEVATION - 02



Project Number : R010 Sheet No : A007
Date : 17/10/2021 Detailed by : Author
Scale : 1 : 10

Project Name :
Proposed Residence for Mr.V.Rajaram Villa @
Tiruchengode


PC designs
Copyright




Architects & Builders
Bangalore | Chennai | Thiruvananthapuram
Mob: 7845223384
www.pcdesigns.in




PC designs
Architecture & Construction

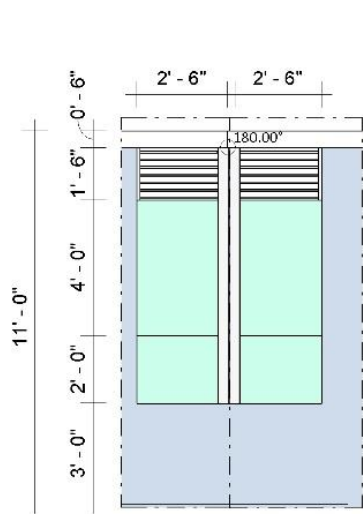


1 CW 01
1 : 50

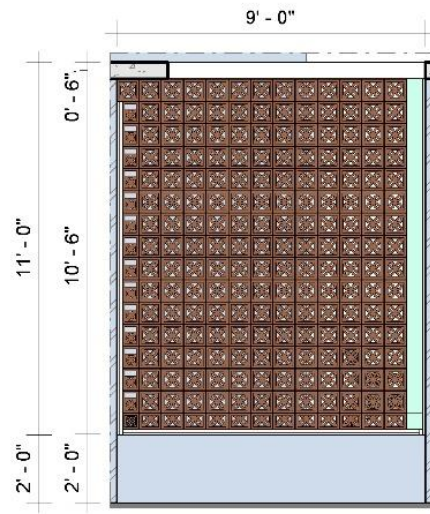


2 CC 01
1 : 50

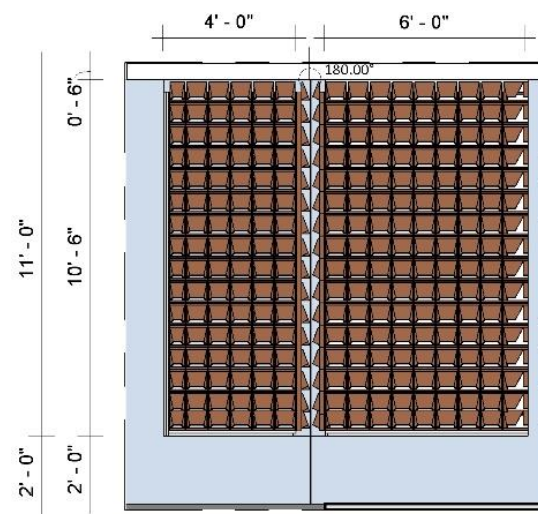


3 CC02
1 : 50

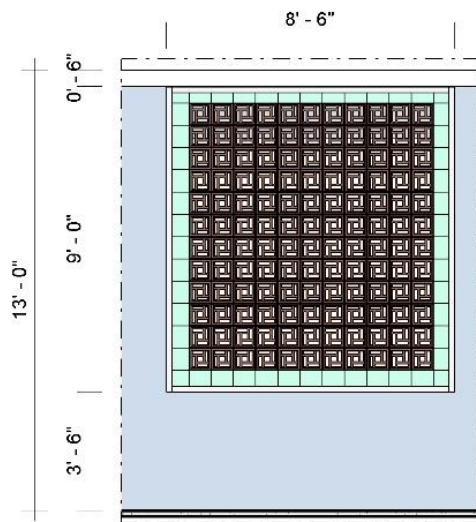


4 CC03
1 : 50

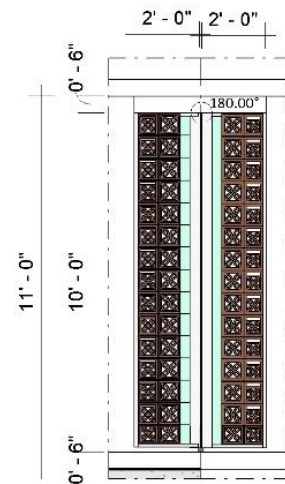

5 CC04
1 : 50

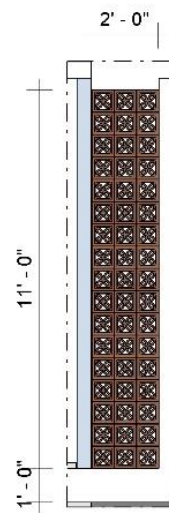

6 CC05
1 : 50

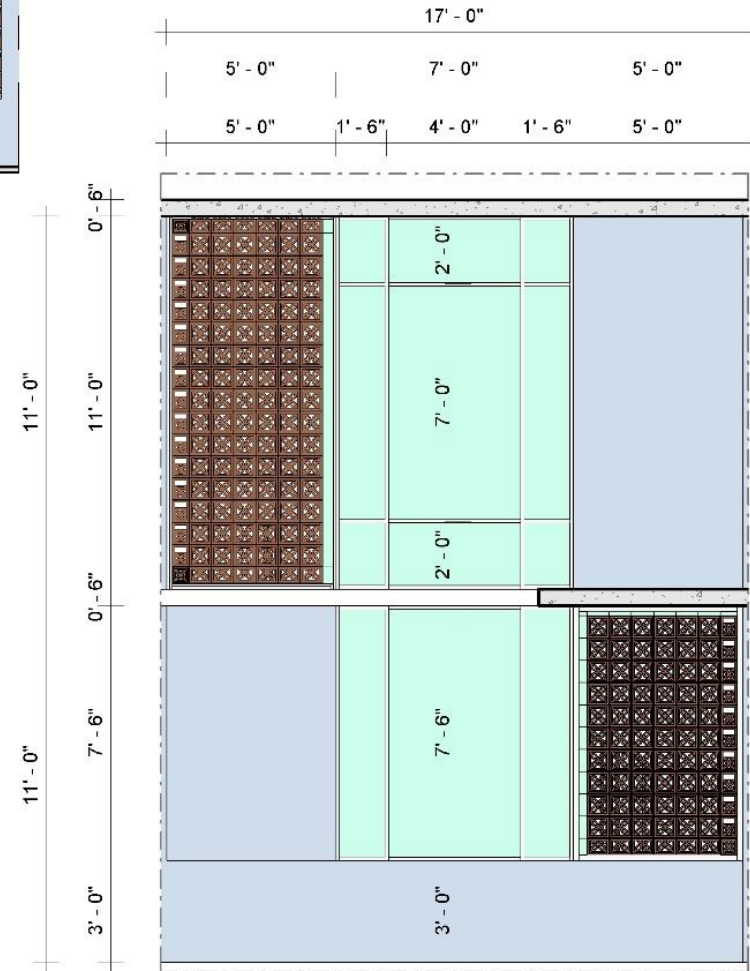

7 DG 01
1 : 50

Sheet Title :
SCHEDULE OF OPENING 01




Project Number : R018 Sheet No : A011
Date : 17/10/2021 Detailed by : Ar Pravin Chandru
Scale : 1 : 50

Project Name :
Proposed Residence for Mr.V.Rajaram Villa @
Tiruchengode

PC designs
Copyright



Architects & Builders
Bangalore | Chennai | Thani
Mob: 7845223384
www.pcdesign.in

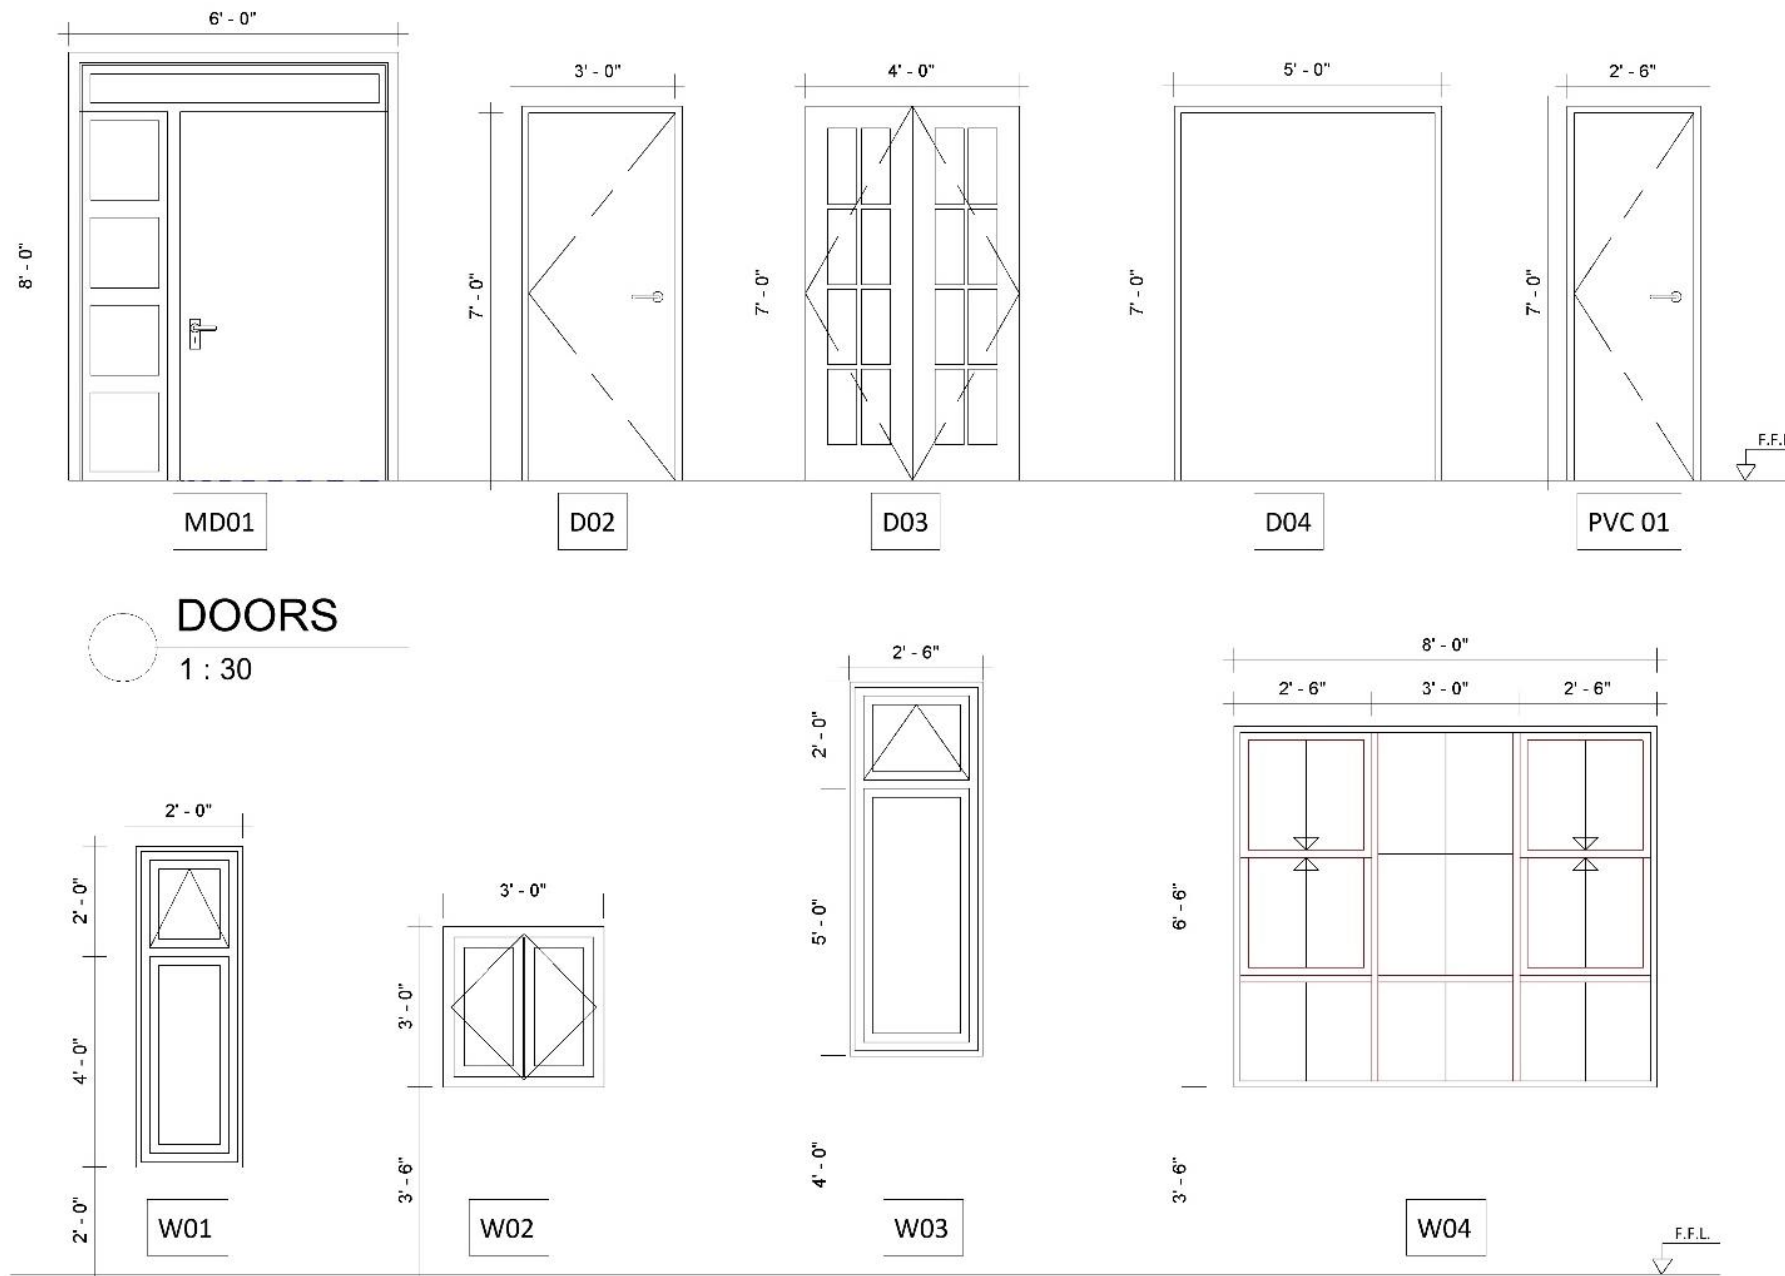

FACADE CLADDING SCHEDULE					
TYPE	TYPE COMMENT	TYPE MARK	HEIGHT	LENGHT	AREA SQFT
CC01					
FLORAL CLAY_01	CC	CC01	10' - 6"	9' - 6"	99.39 ft ²
					99.39 ft ²
CC02					
CAMP CLAY	CC	CC02	10' - 0"	6' - 0"	60.85 ft ²
CAMP CLAY	CC	CC02	10' - 0"	4' - 0"	39.72 ft ²
					100.57 ft ²
CC03					
FLORAL CLAY_02	CC	CC03	9' - 0"	8' - 6"	76.50 ft ²
					76.50 ft ²
CC04					
FLORAL CLAY_03	CC	CC04	10' - 0"	2' - 0"	19.45 ft ²
FLORAL CLAY_03	CC	CC04	10' - 0"	2' - 0"	19.53 ft ²
					38.98 ft ²
CC05					
FLORAL CLAY_04	CC	CC05	2' - 0"	2' - 0"	3.88 ft ²
FLORAL CLAY_04	CC	CC05	7' - 6"	5' - 6"	40.31 ft ²
FLORAL CLAY_04	CC	CC05	11' - 0"	5' - 6"	59.13 ft ²
FLORAL CLAY_04	CC	CC05	11' - 0"	2' - 6"	26.99 ft ²
					130.30 ft ²
CW01					
Exterior Glazing	CW	CW01	7' - 6"	7' - 0"	52.50 ft ²
Exterior Glazing	CW	CW01	11' - 0"	7' - 0"	77.00 ft ²
Exterior Glazing	CW	CW01	8' - 0"	2' - 6"	20.19 ft ²
Exterior Glazing	CW	CW01	8' - 0"	2' - 6"	20.33 ft ²
Exterior Glazing	CW	CW01	8' - 0"	2' - 6"	19.85 ft ²
Exterior Glazing	CW	CW01	8' - 0"	2' - 6"	20.00 ft ²
Exterior Glazing	CW	CW01	7' - 6"	2' - 6"	19.08 ft ²
Exterior Glazing	CW	CW01	7' - 6"	2' - 6"	19.25 ft ²
					248.20 ft ²
MG01					
FABRICATION	MG	MG01	6' - 0"	33' - 0"	198.87 ft ²
FABRICATION	MG	MG01	7' - 6"	11' - 0"	81.45 ft ²
					280.32 ft ²
20					974.25 ft ²



PC designs
Architecture & Construction

CONCEPTUAL DEVELOPMENT

FACADE DESIGN



ARCHITECTURE | CONSTRUCTION | INTERIOR | MANAGEMENT | BIM | DIGITAL

www.pcdesigns.in | 7845223384



PC designs
Architecture & Construction

CONCEPTUAL DEVELOPMENT

FACADE DESIGN



ARCHITECTURE | CONSTRUCTION | INTERIOR | MANAGEMENT | BIM | DIGITAL

www.pcdesigns.in | 7845223384



PC designs
Architecture & Construction



3D VISUALISATION BUILDING RENDERING





PC designs
Architecture & Construction



3D VISUALISATION BUILDING RENDERING





PC designs
Architecture & Construction

03 SURESH VILLA

CLIENT - SURESH

TYPOLOGY - INTERIOR, RENOVATION

LOCATION - THENI

AREA - 1000 sqft




ARCHITECTURE | CONSTRUCTION | INTERIOR | MANAGEMENT | BIM | DIGITAL

www.pcdesigns.in | 7845223384






PC designs
Architecture & Construction

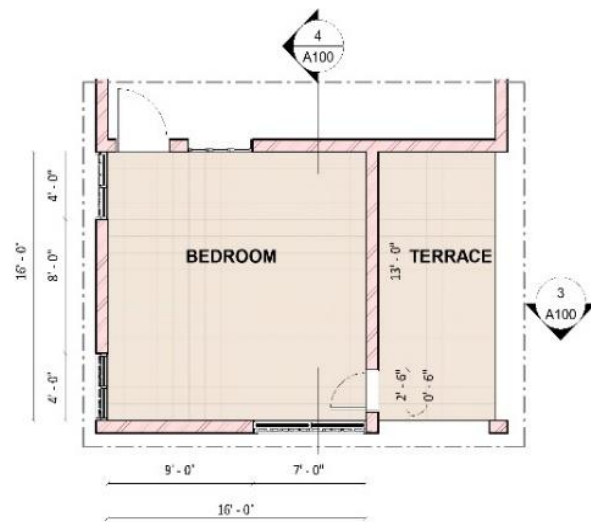


1 ROOM LAYOUT
1:75


SWITCH - SINGLE WAY	
SWITCH - DOUBLE WAY	
5 AMP SOCKET	
15 AMP SOCKET	
FAN - 3 BLADE	
TV POINT	
TUBELIGHT	
CEILING CLAMP	

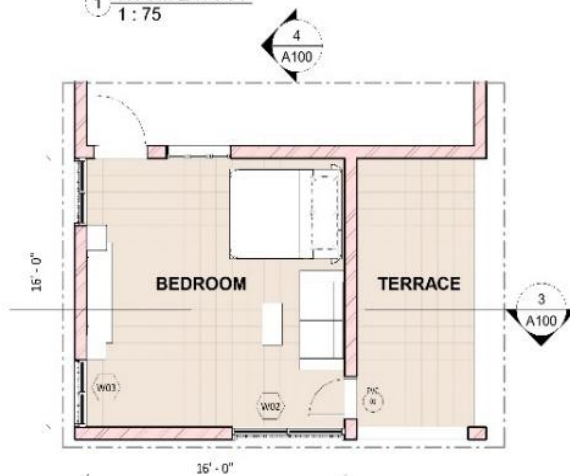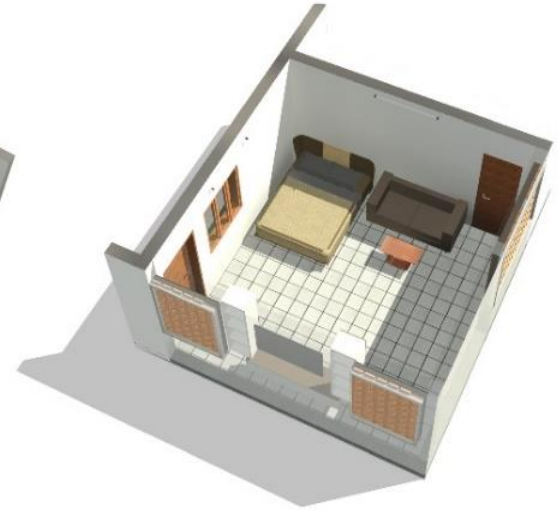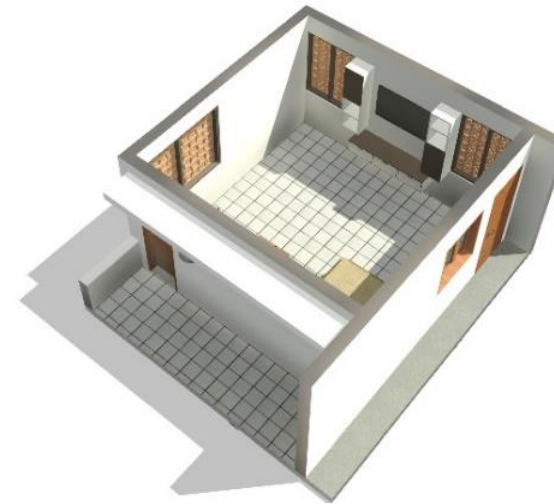


2 FURNITURE LAYOUT
1:75

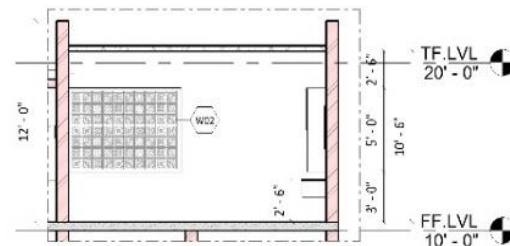

3 SECTION 01
1:75

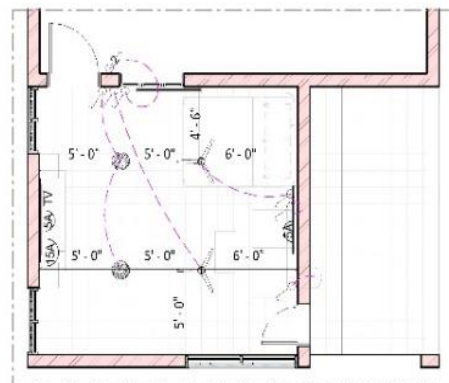

9 ELECTRICAL LAYOUT
1:75

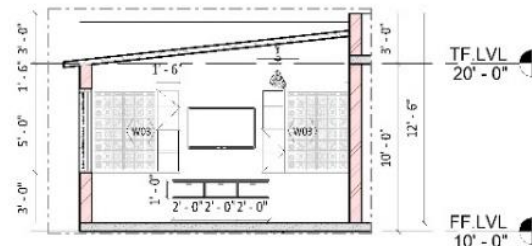

4 SECTION 02
1:75



Sheet Title : DETAILED DESIGN LAYOUT
Client Name : RENOVATION OF HOME



Project Number : 036
Date : 30-11-2022
Scale : As indicated

Sheet No : A100
Detailed by : RK
Approved by : PC

Revision no : 1
Revision Date : 26/11/2022

PC designs
Copyright



Architects & Builders
Bangalore | Chennai | Madurai
Mob: 7845223384
www.pcdesigns.in

Sheet Title : 3D LAYOUTS
Client Name : RENOVATION OF HOME



Project Number : 036
Date : 30-11-2022
Scale :

Sheet No : A101
Detailed by : RK
Approved by : PC

Revision no : 1
Revision Date : 26/11/2022


PC designs
Copyright



Architects & Builders
Bangalore | Chennai | Madurai
Mob: 7845223384
www.pcdesigns.in



PC designs
Architecture & Construction

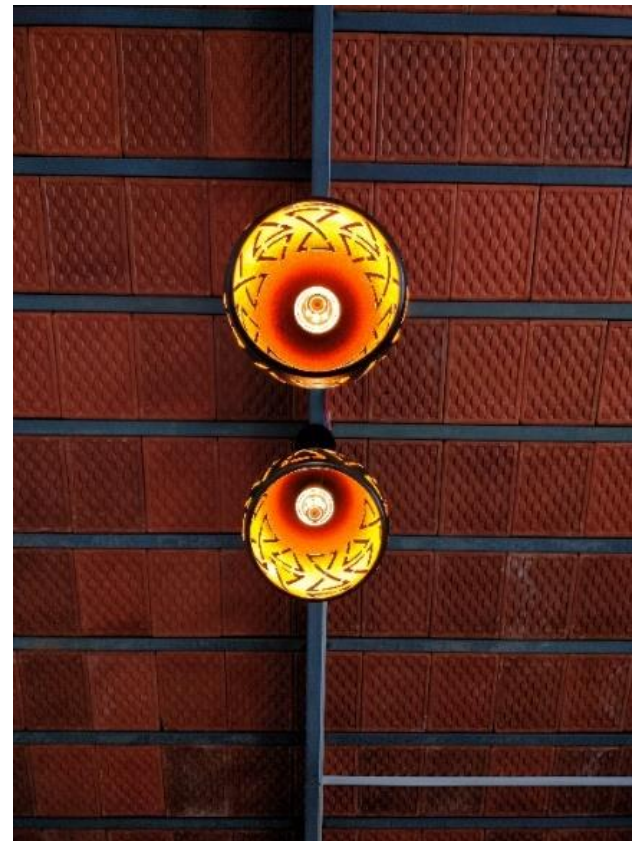



PC designs
Architecture & Construction





PC designs
Architecture & Construction

04 NAVEEN VILLA

CLIENT - NAVEEN

TYPOLOGY - CONSTRUCTION,
INTERIOR

LOCATION - THENI

AREA - 2000 sqft







ARCHITECTURE | CONSTRUCTION | INTERIOR | MANAGEMENT | BIM | DIGITAL

www.pcdesigns.in | 7845223384




PC designs
Architecture & Construction

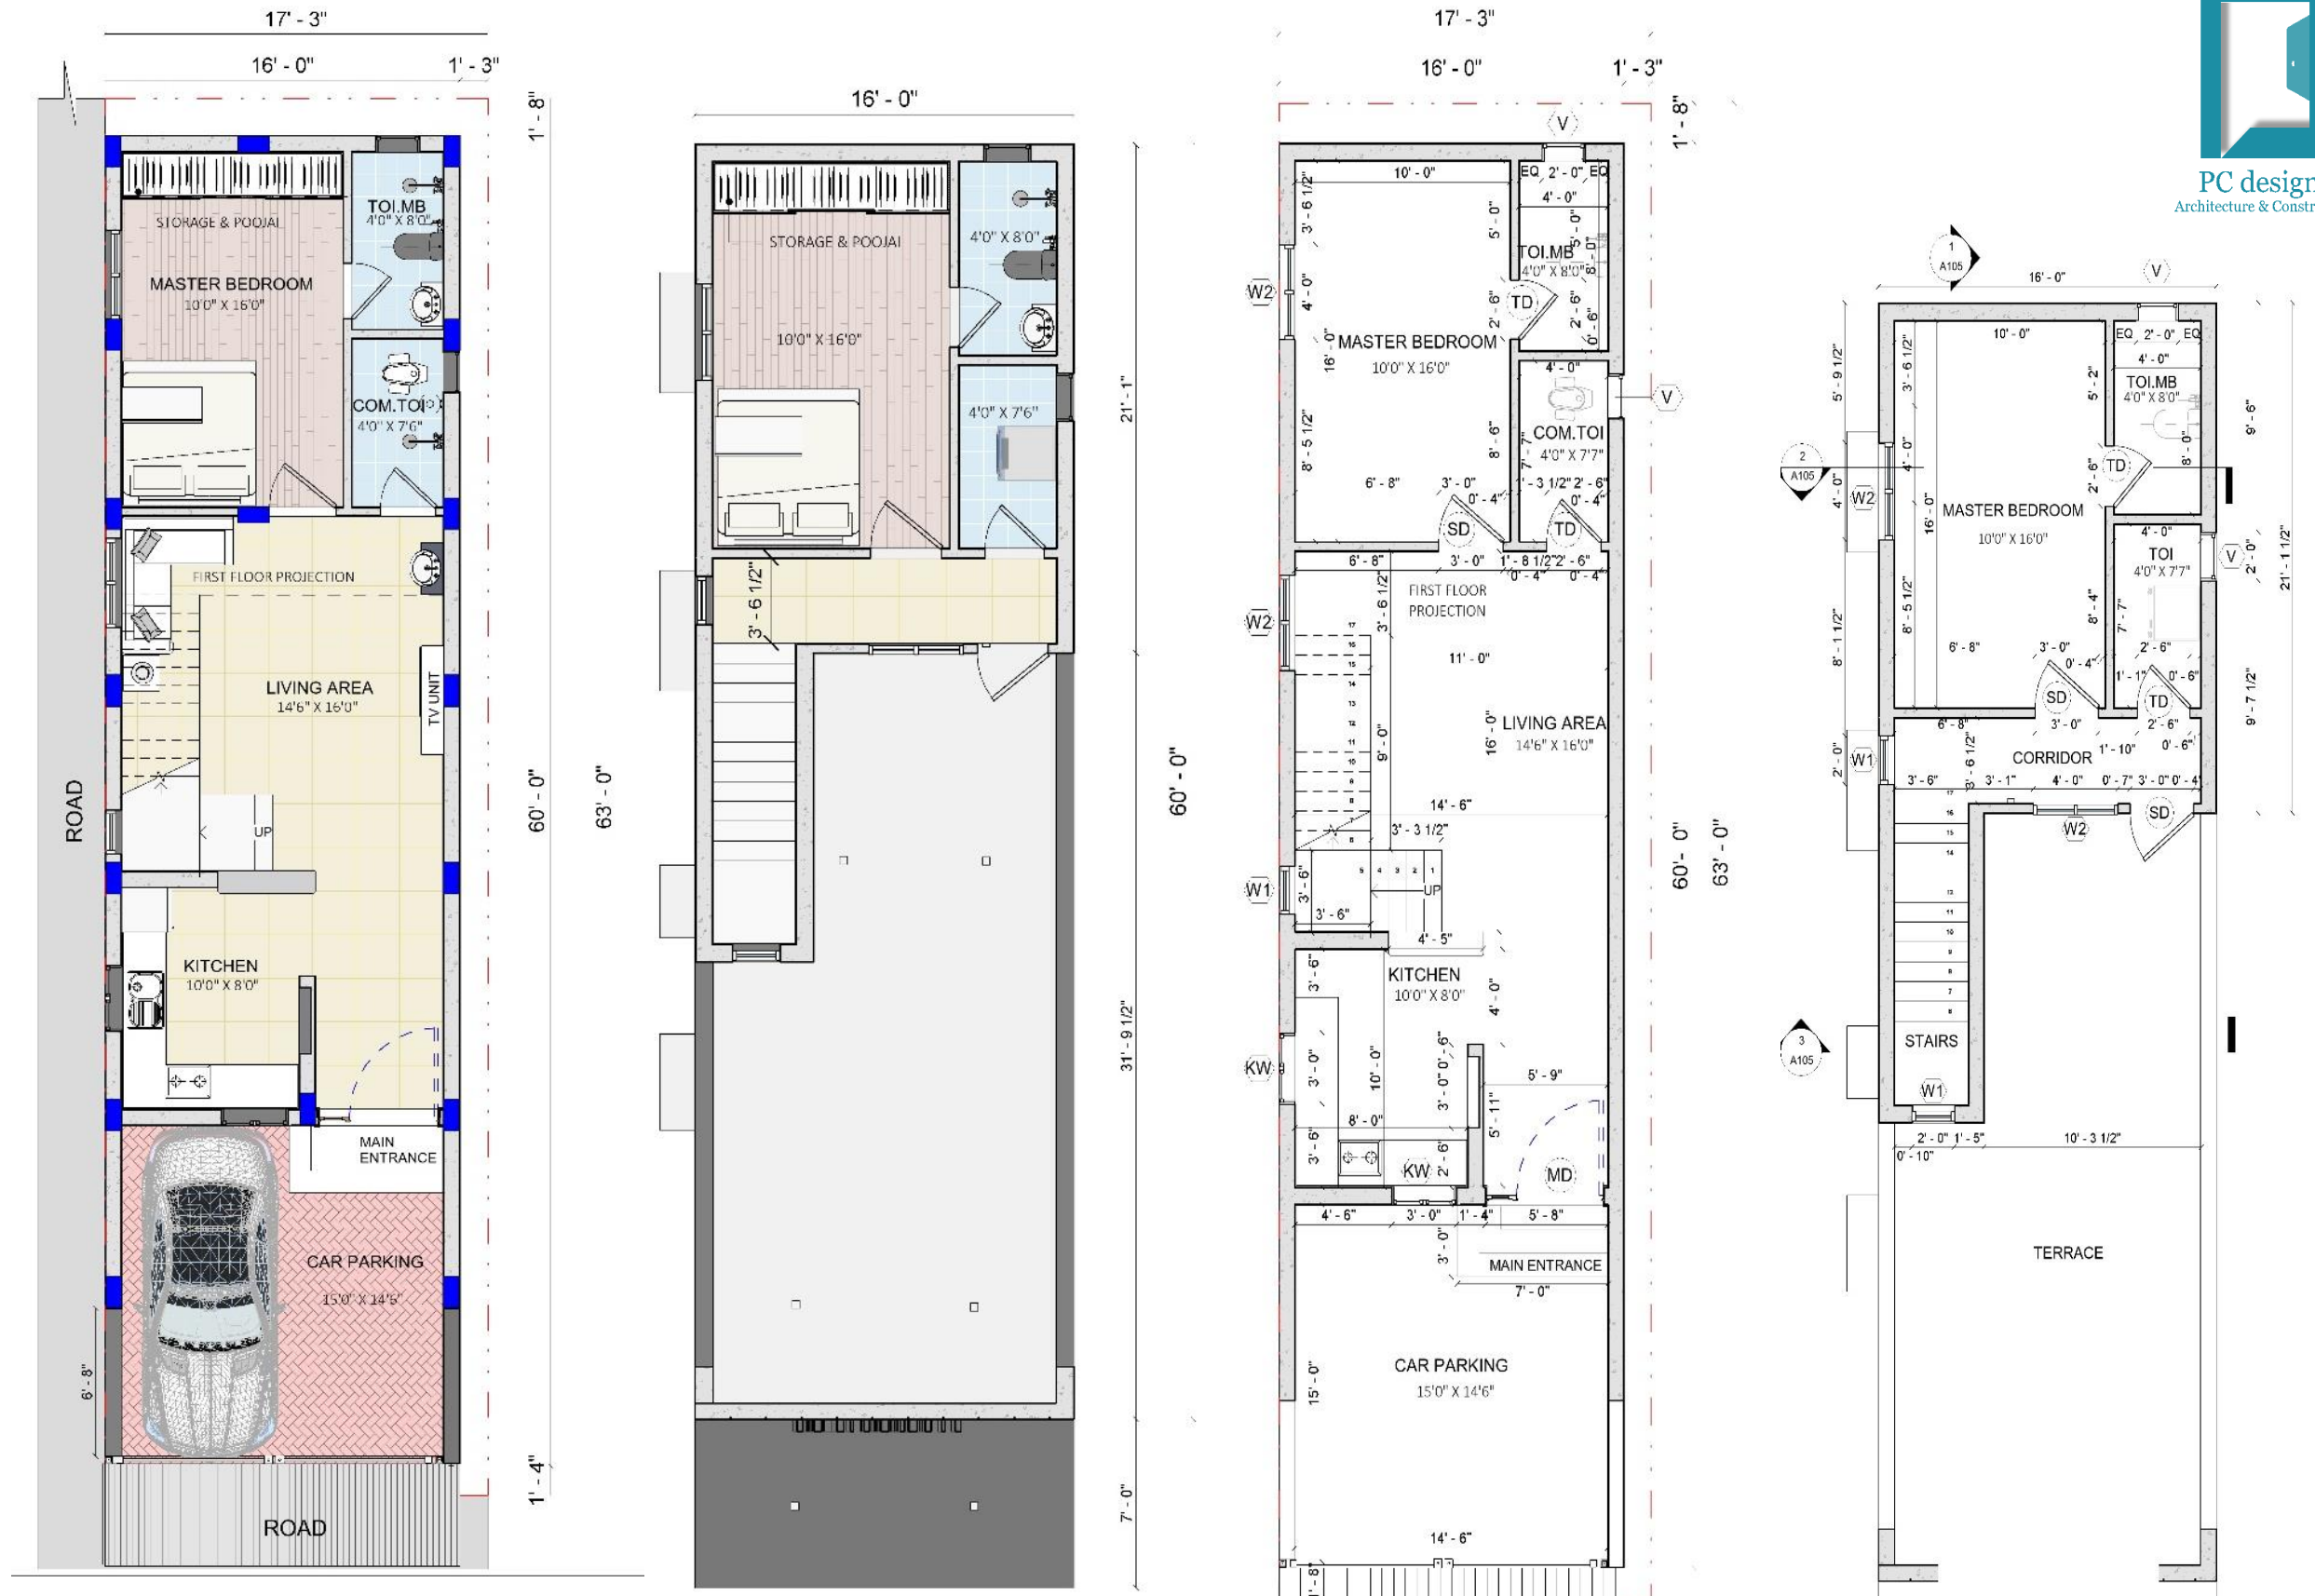


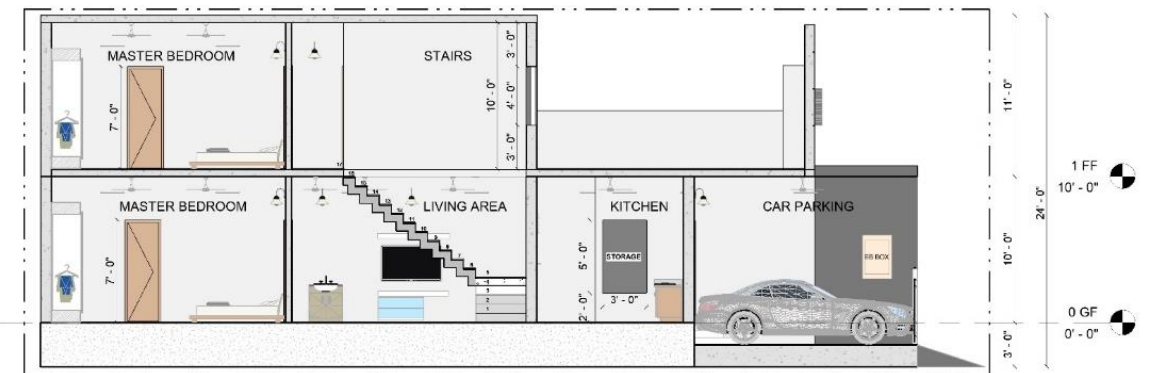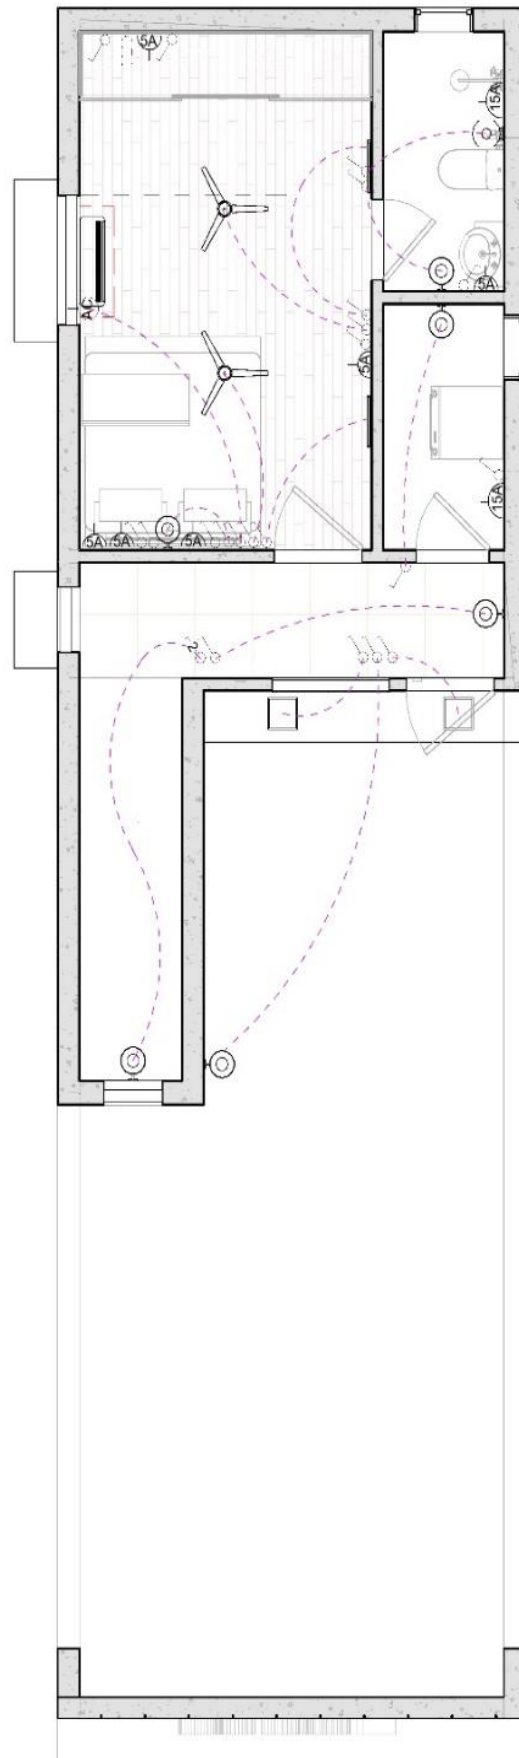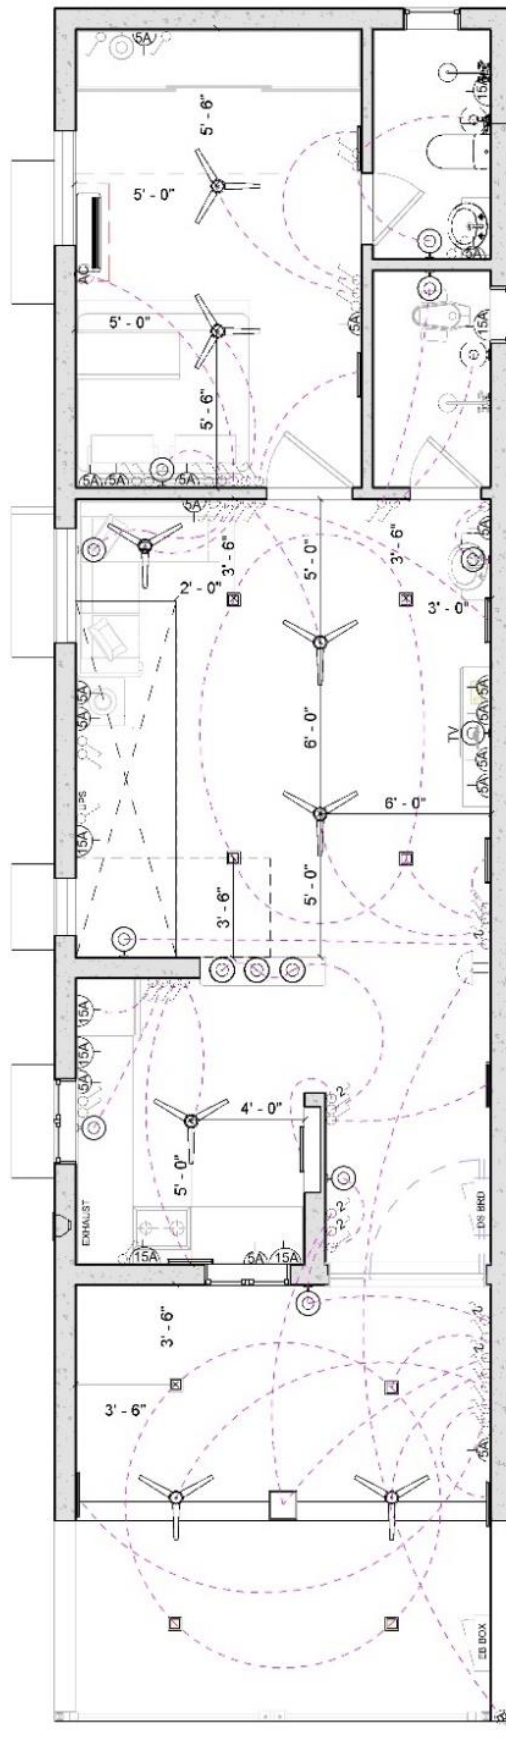

SECTION -01

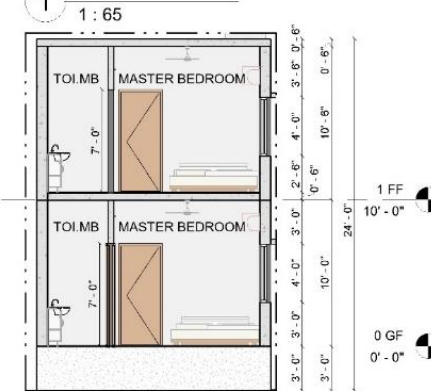


SECTION -02

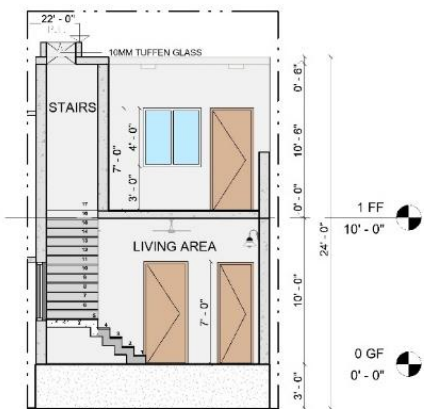


SECTION -03



PC designs
Architecture & Construction

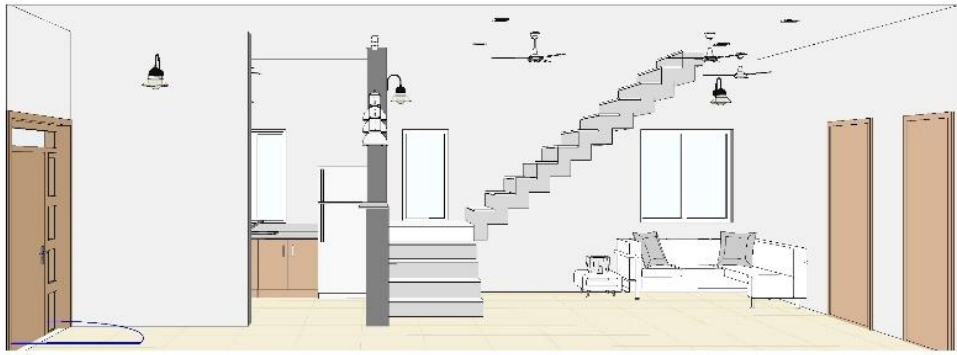

1 LIVING AREA-01

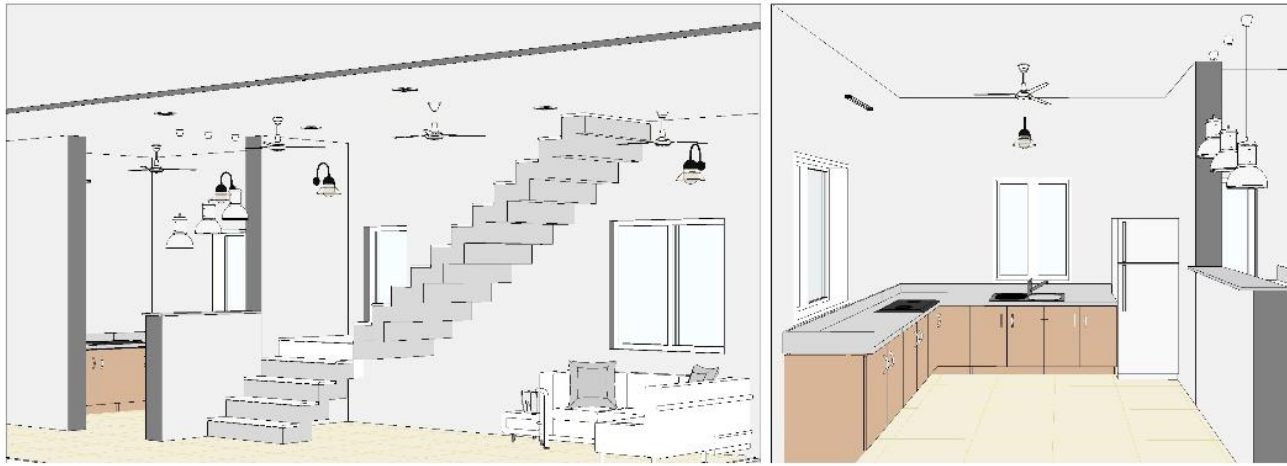

2 LIVING AREA-02

3 KITCHEN-01



4 LIVING AREA-03

5 KITCHEN-02





PC designs
Architecture & Construction

05 SRI BALAJI VILLA

CLIENT - Mr Chinnaraja
TYPOLOGY - RESIDENCE
LOCATION - THENI
SCOPE - CONSTRUCTION
AREA - 3000 Sqft



ARCHITECTURE | CONSTRUCTION | INTERIOR | MANAGEMENT | BIM | DIGITAL
www.pcdesigns.in | 7845223384

OPTIONAL - 01

CUBISM



OPTIONAL - 02


TERRACOTTA JALLI FACDE



ARCHITECTURE | CONSTRUCTION | INTERIOR | MANAGEMENT | BIM | DIGITAL

www.pcdesigns.in | 7845223384

10' - 0"

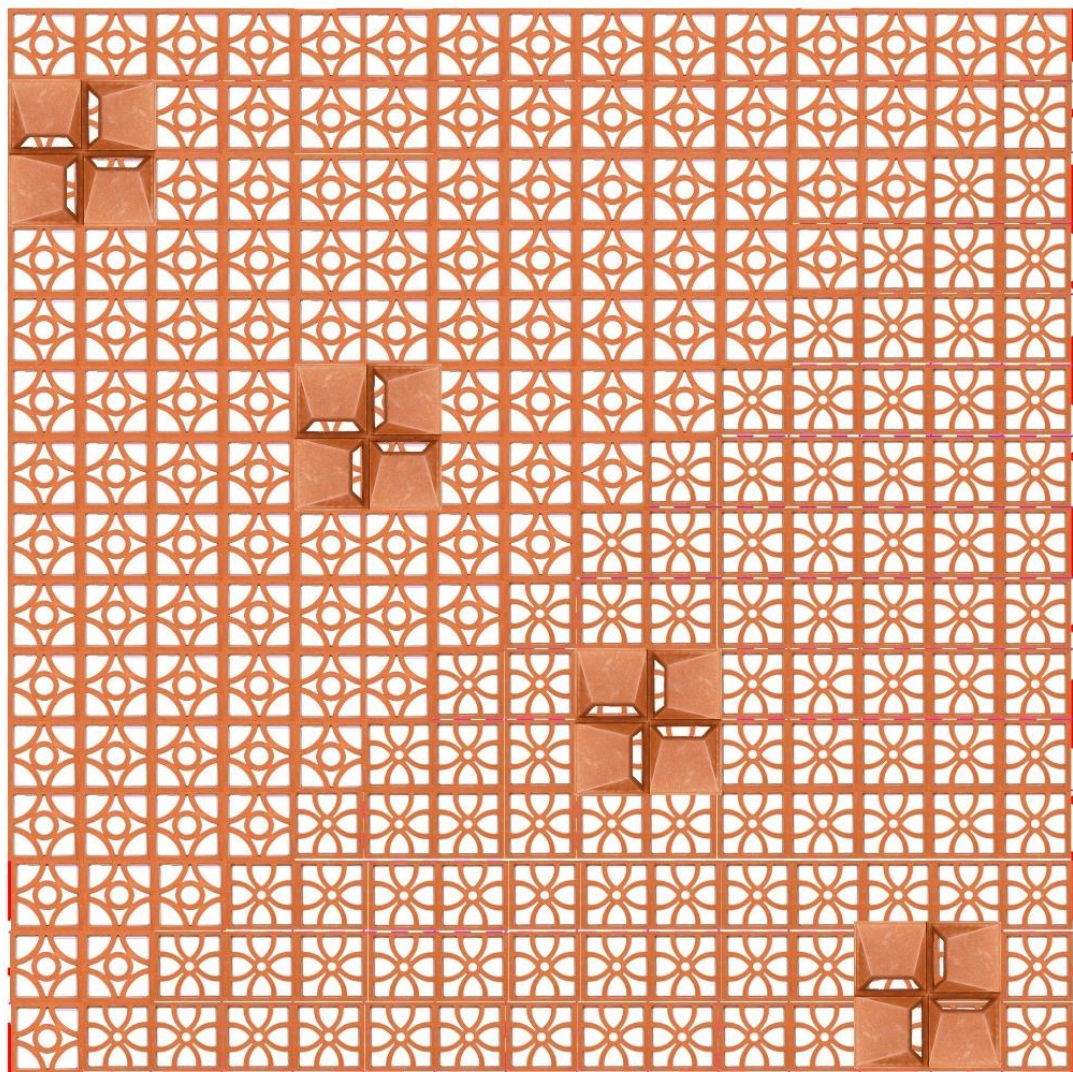


10' - 0"

JAALI DESIGN

DETAILING

10' - 0"

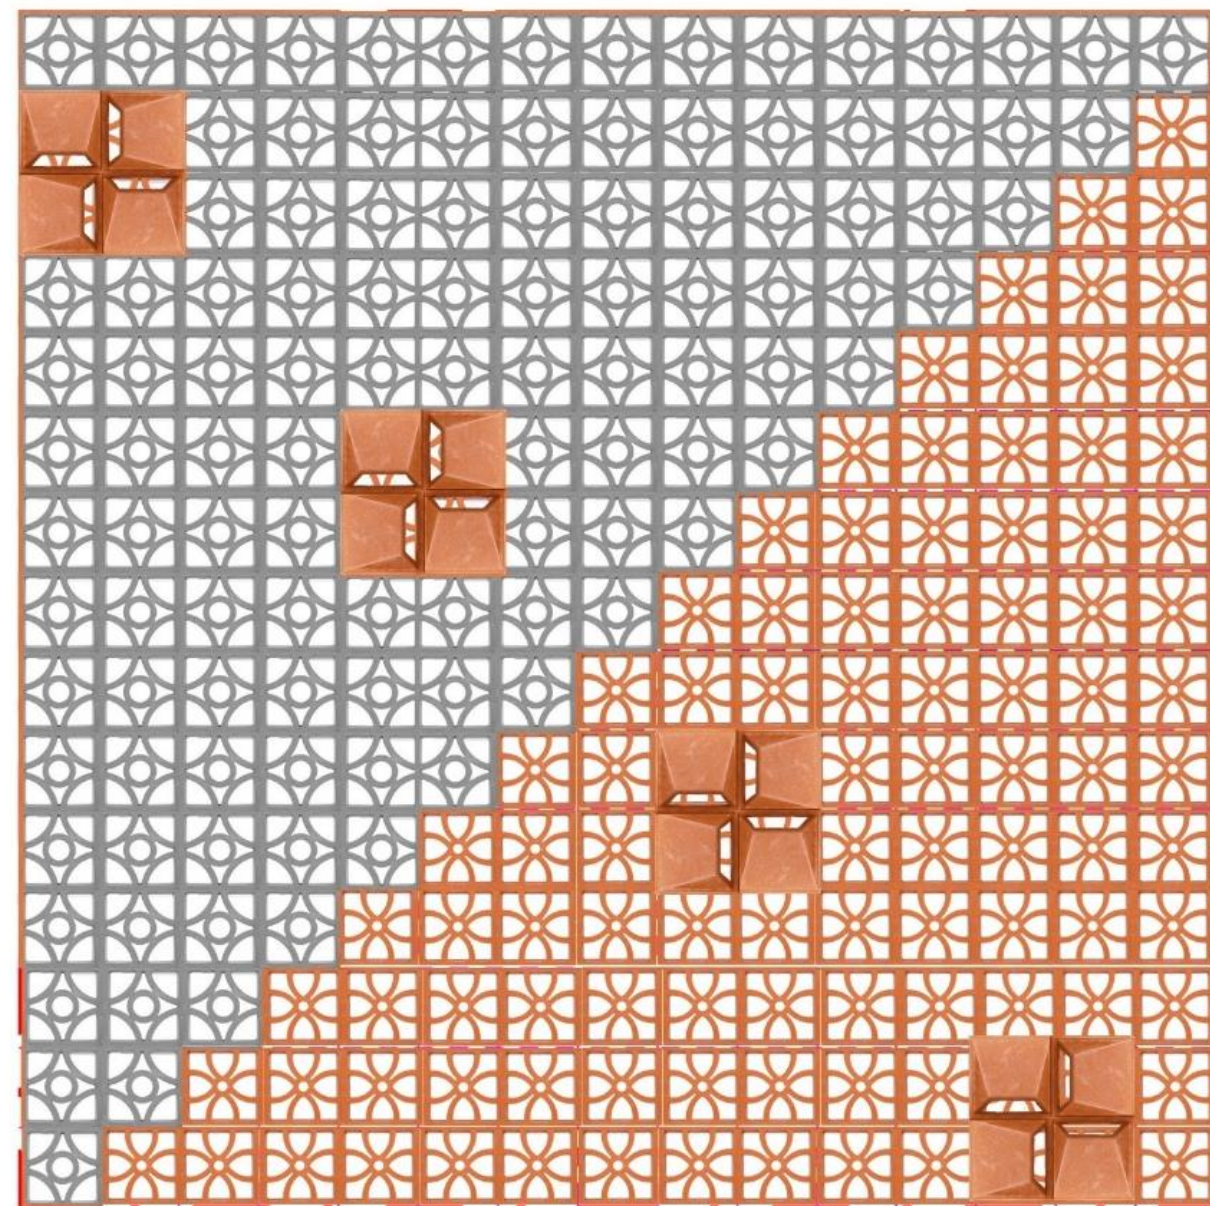

10' - 0"



PC designs
Architecture & Construction

MATERIAL VISUALIZATION
RENDERED MODEL





PC designs
Architecture & Construction

06 KODI VILLA

CLIENT - Mr KODISWARAN
TYPOLOGY - RESIDENCE
LOCATION - THENI
SCOPE - RENOVATION
AREA - 2000 Sqft







PC designs
Architecture & Construction

FACADE DESIGN

PROJECTING STEEL PERGOLA

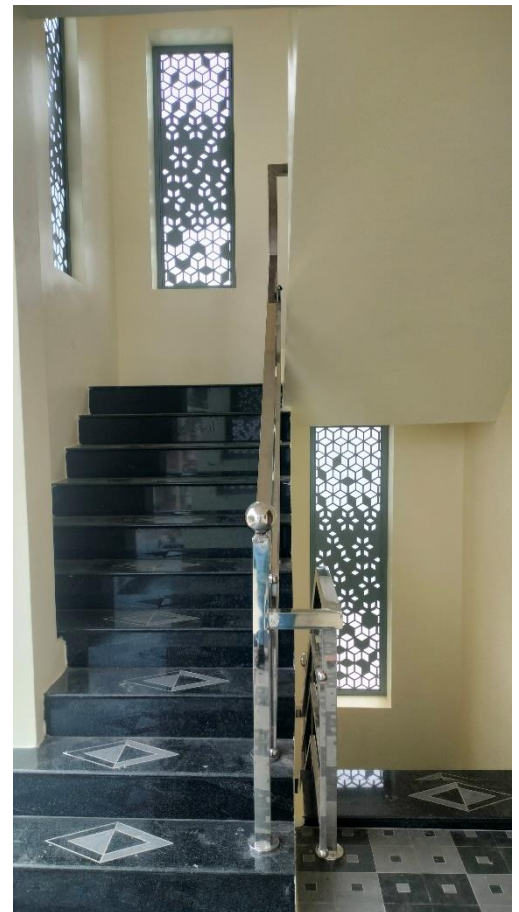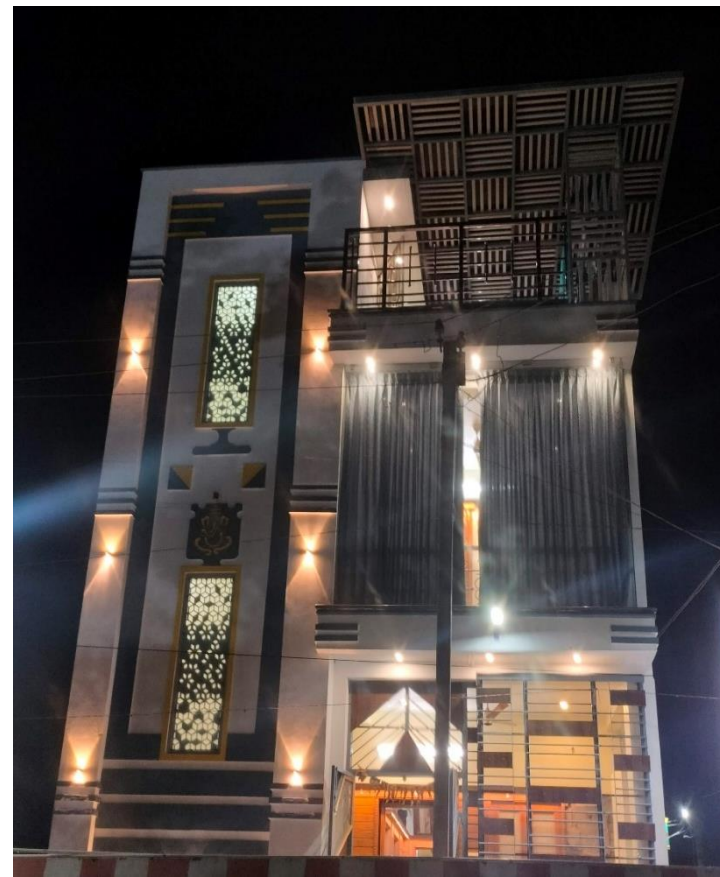

CNC GRILL DESIGN




PC designs
Architecture & Construction





07 ABIRAMAN VILLA

CLIENT - Mr ABIRAMAN
TYPOLOGY - RESIDENCE
LOCATION - THENI
SCOPE - RENOVATION
AREA - 3000 Sqft



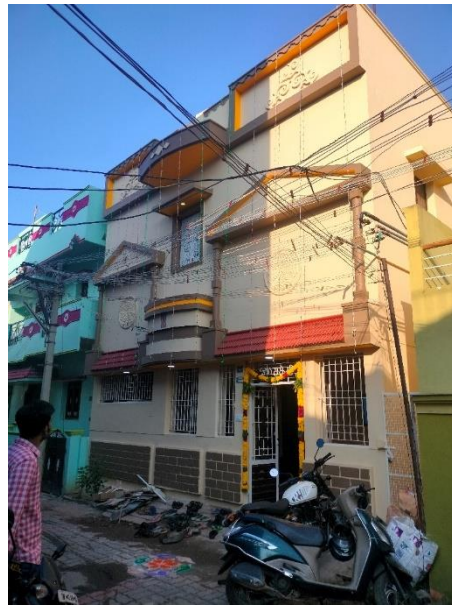

PC designs
Architecture & Construction

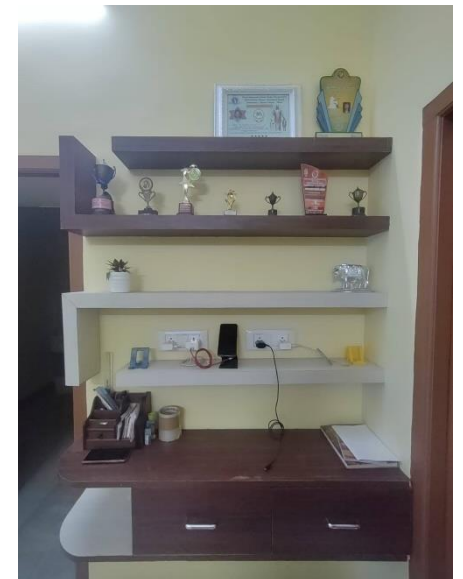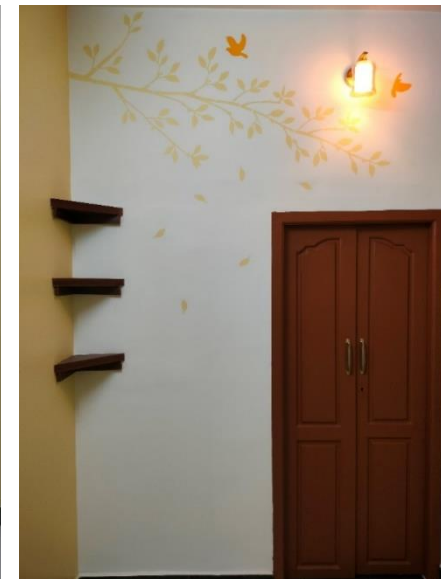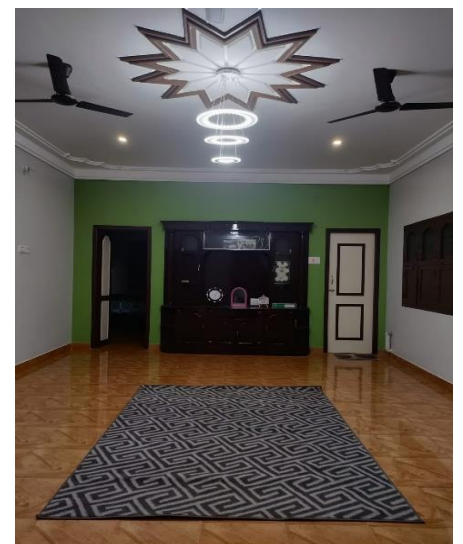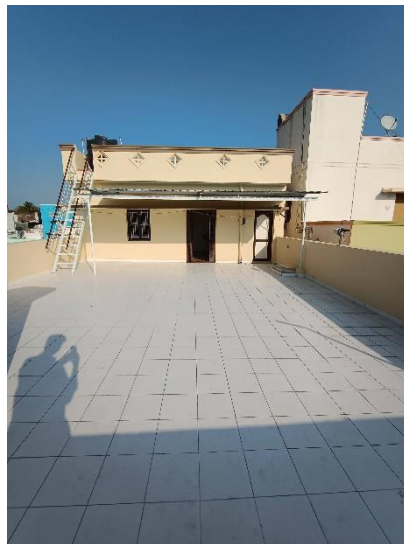

ARCHITECTURE | CONSTRUCTION | INTERIOR | MANAGEMENT | BIM | DIGITAL
www.pcdesigns.in | 7845223384



PC designs
Architecture & Construction





CELEBRATION
House Warming

08 BRICK NEST

CLIENT - Mr SAKTHI
TYPOLOGY - RESIDENCE
LOCATION - THENI
SCOPE - DESIGN
AREA - 1000 Sqft





PC designs
Architecture & Construction

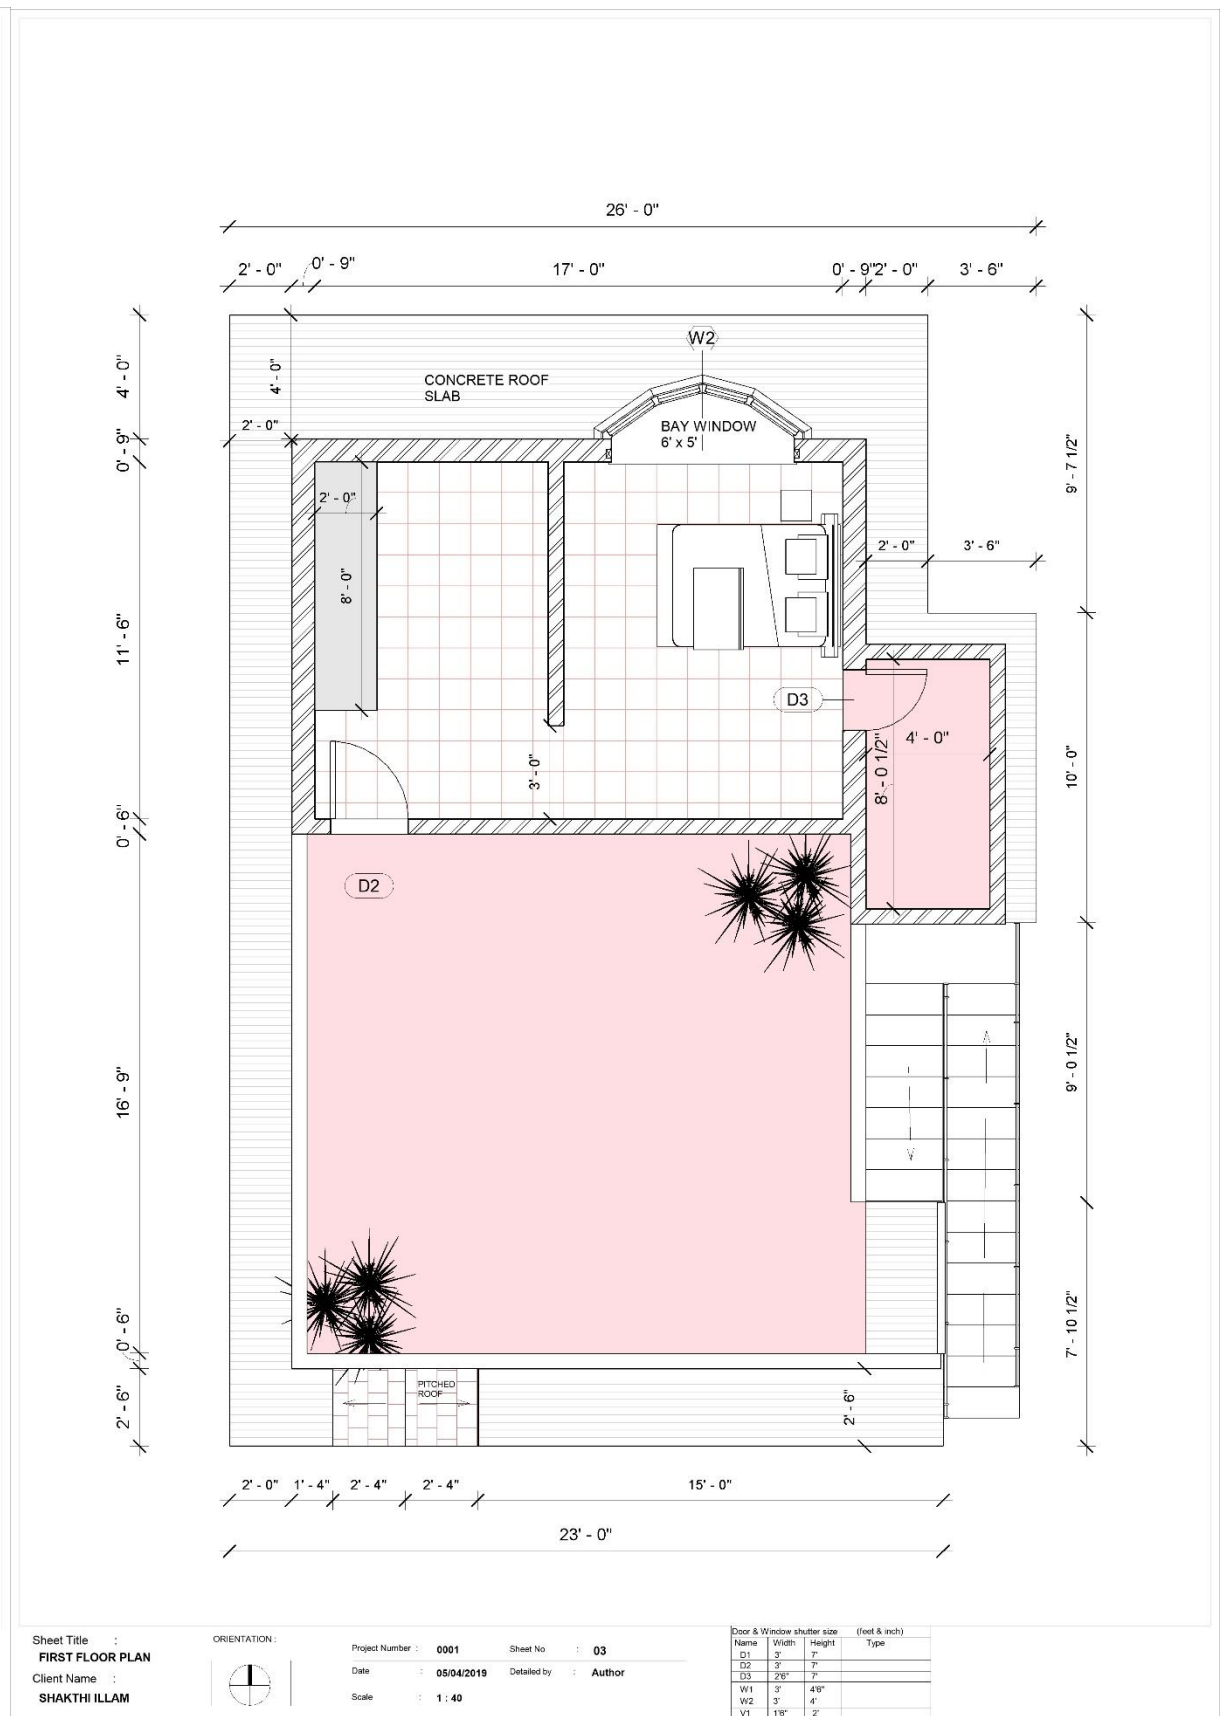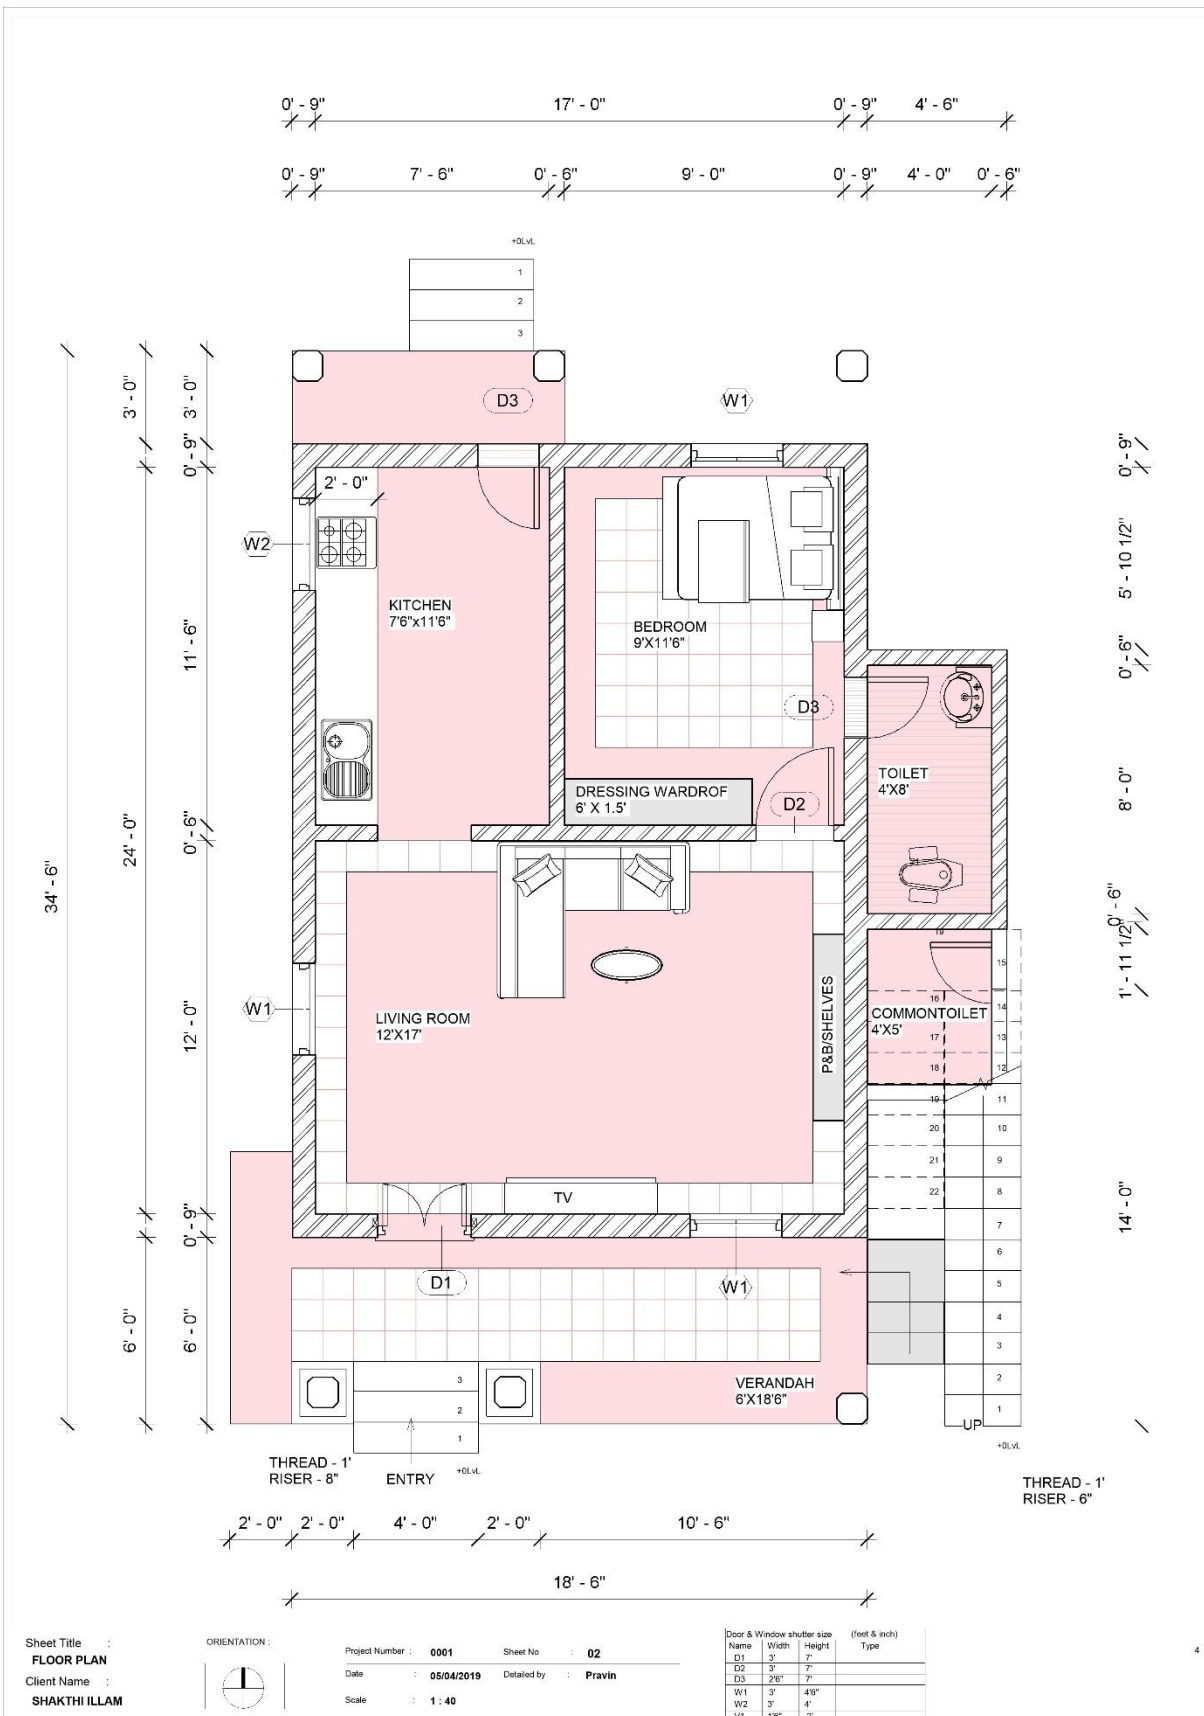





PC designs
Architecture & Construction

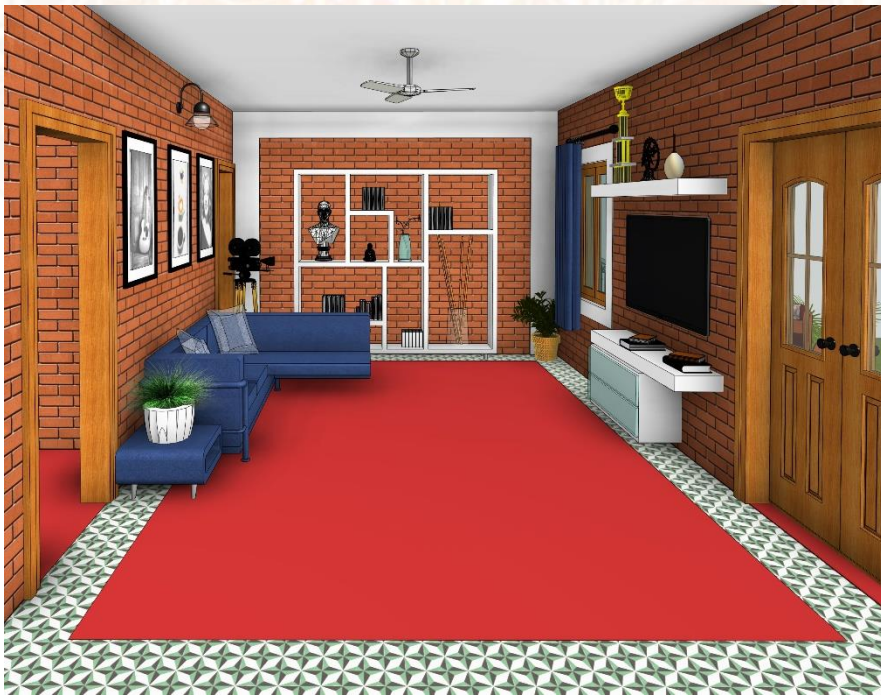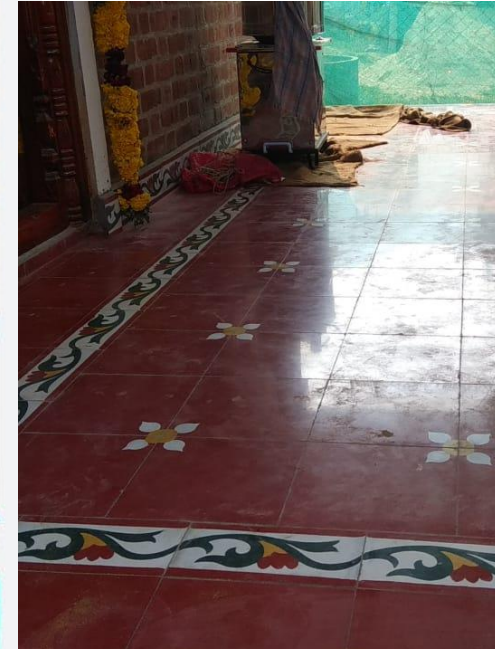



PC designs
Architecture & Construction

09 Proposed elevation for Omesh Villa @ Erode





PC designs
Architecture & Construction



Proposed elevation for Omesh Villa @ Erode

ARCHITECTURE | CONSTRUCTION | INTERIOR | MANAGEMENT | BIM | DIGITAL
www.pcdesigns.in | 7845223384



PC designs
Architecture & Construction





PC designs
Architecture & Construction



Proposed elevation for Guhan Villa @ Erode



PC designs
Architecture & Construction





10 RAJARAM VILLA

CLIENT - Mr RAJARAM
TYPOLOGY - RESIDENCE
LOCATION - THENI
SCOPE - RENOVATION
AREA - 1950 Sqft







PC designs
Architecture & Construction

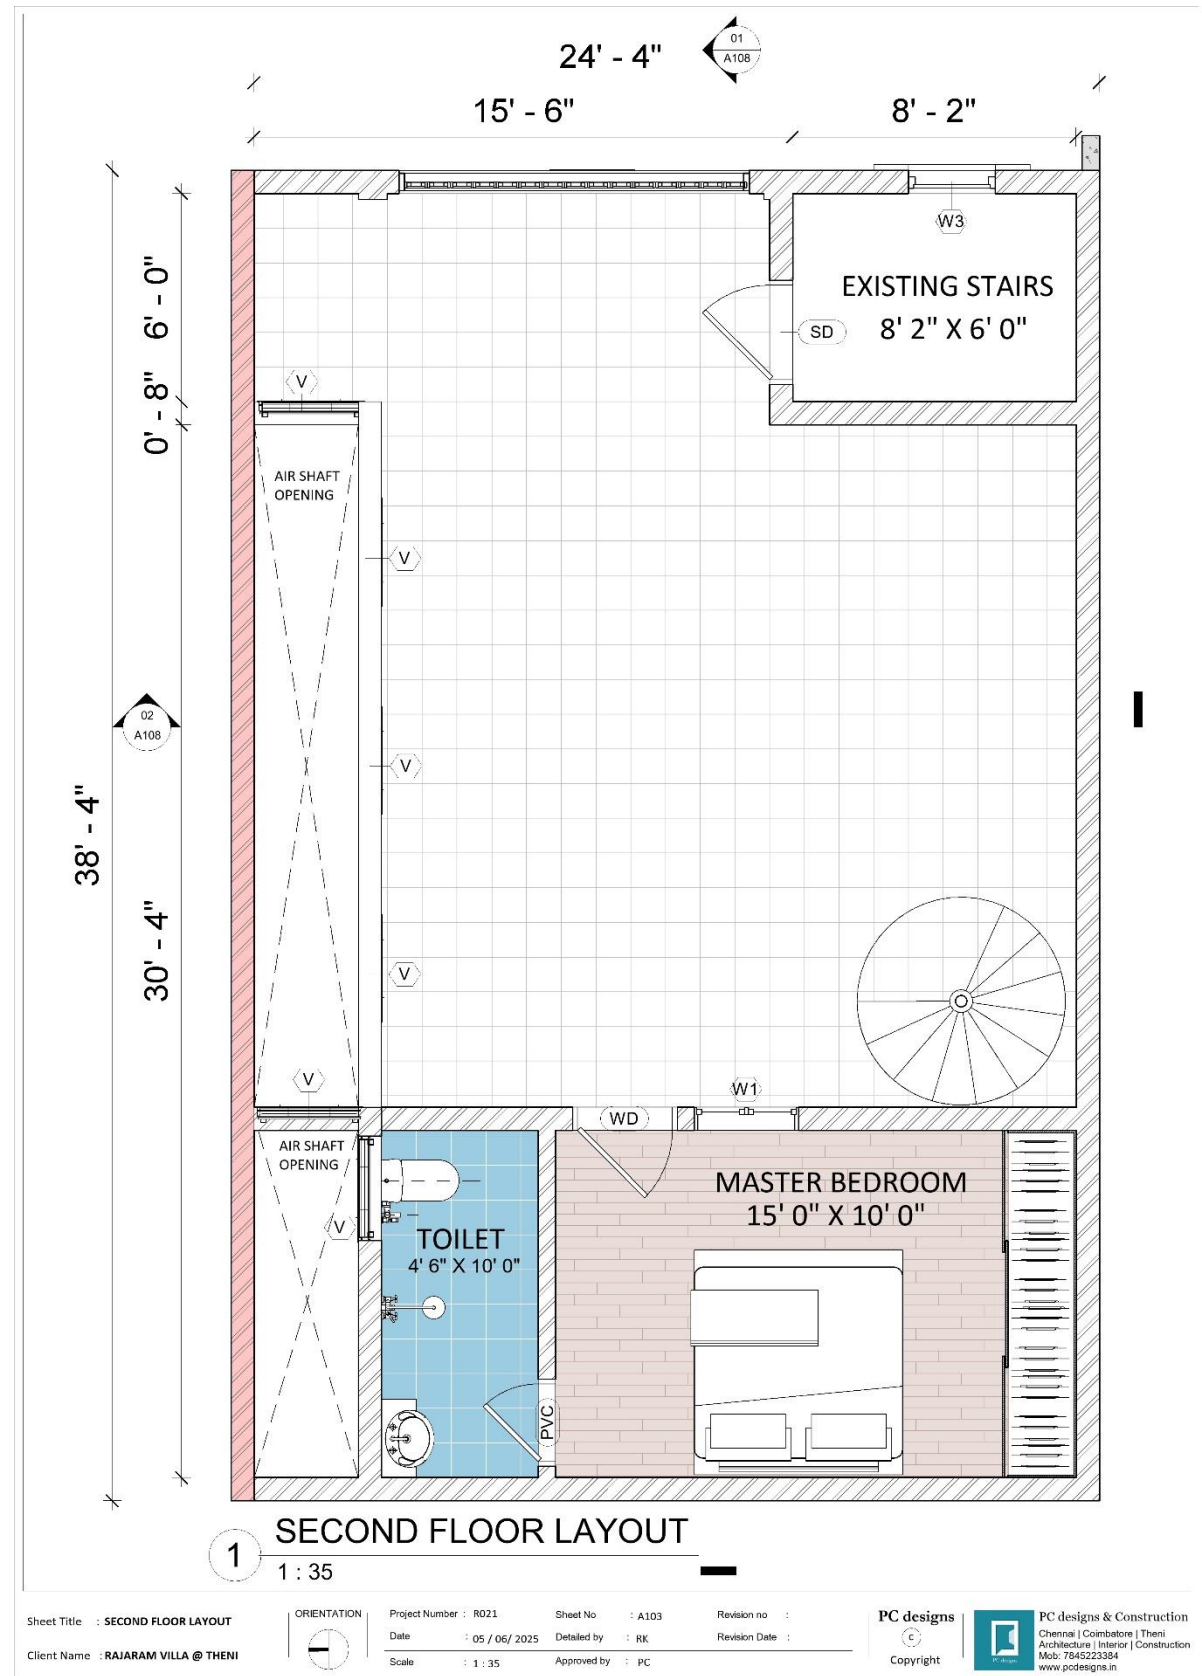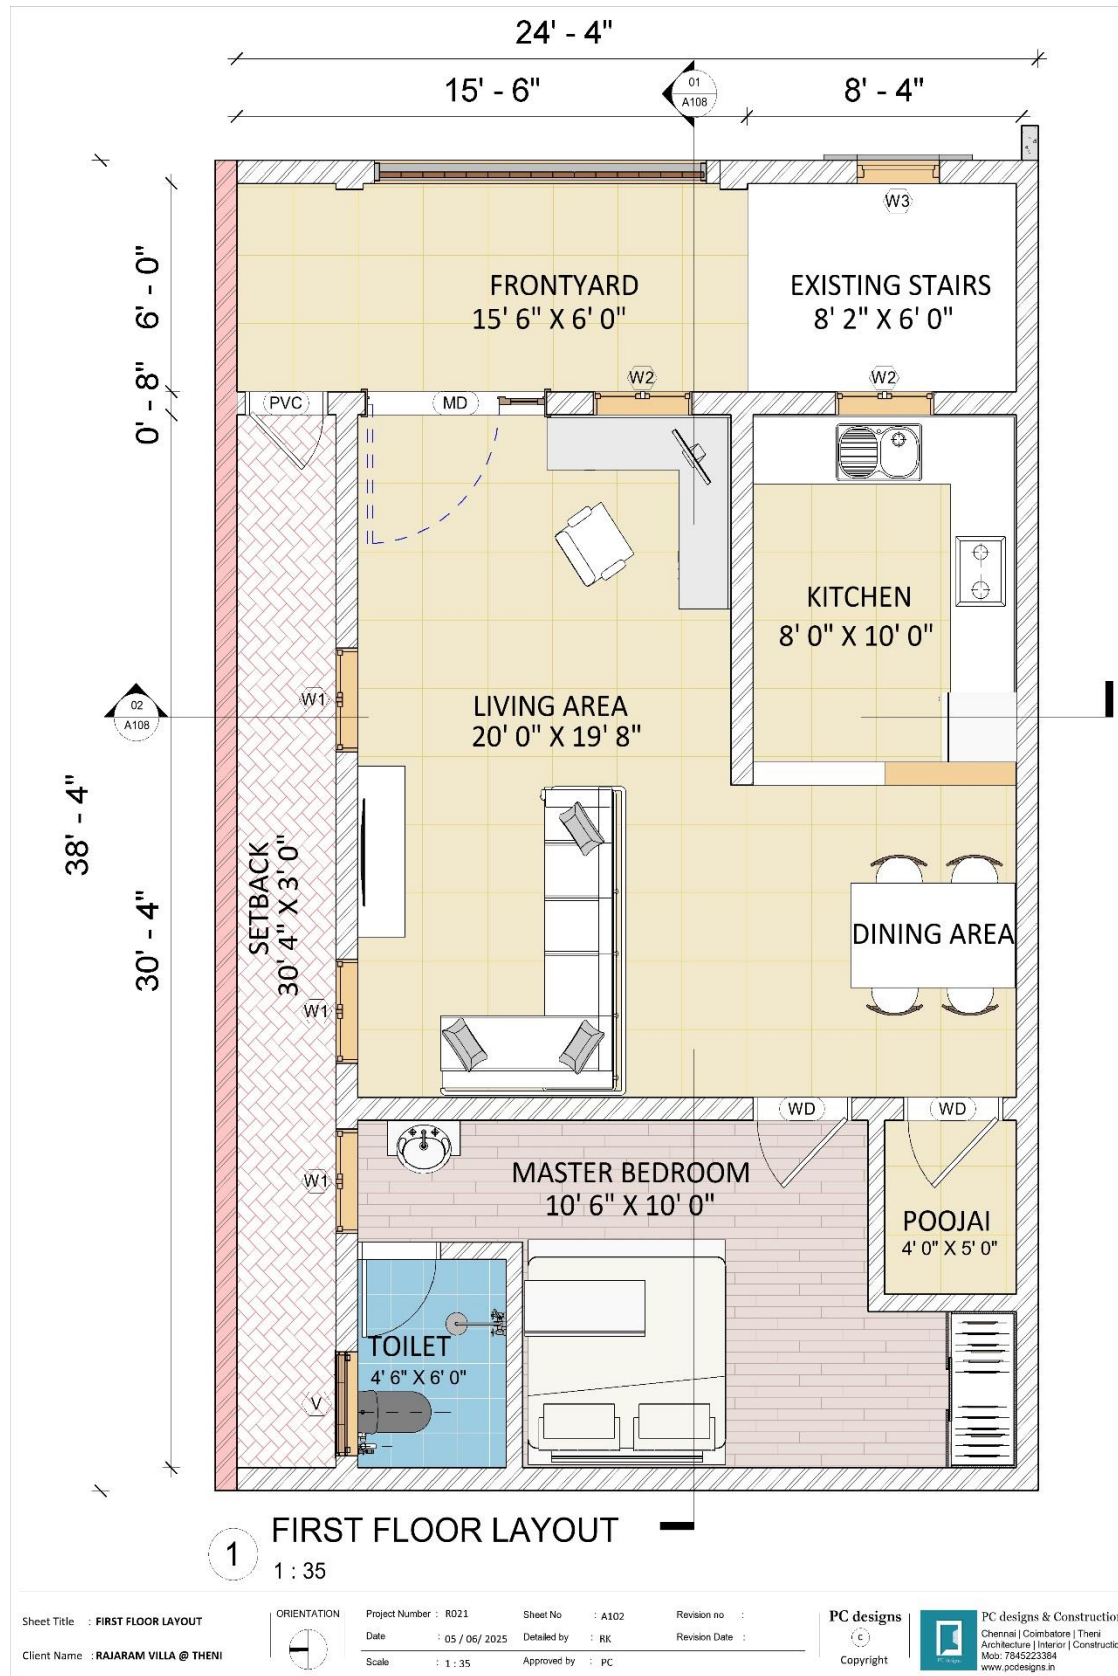




PC designs
Architecture & Construction

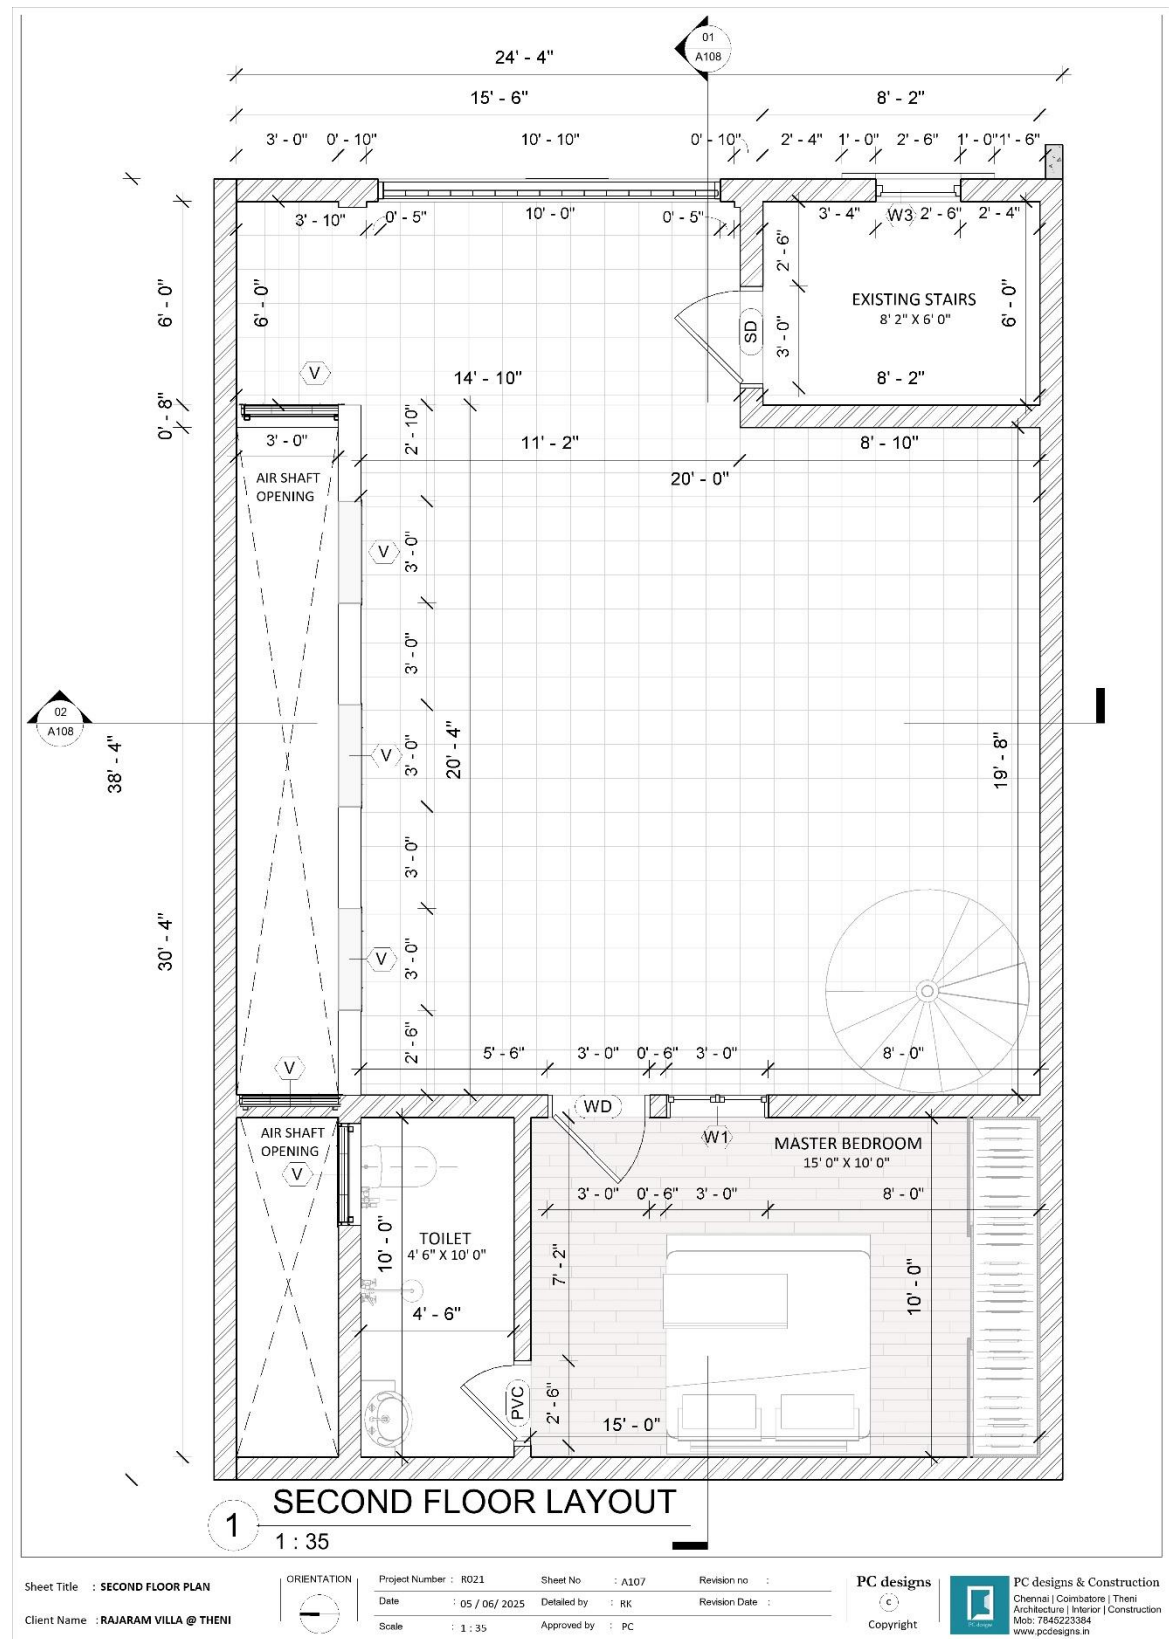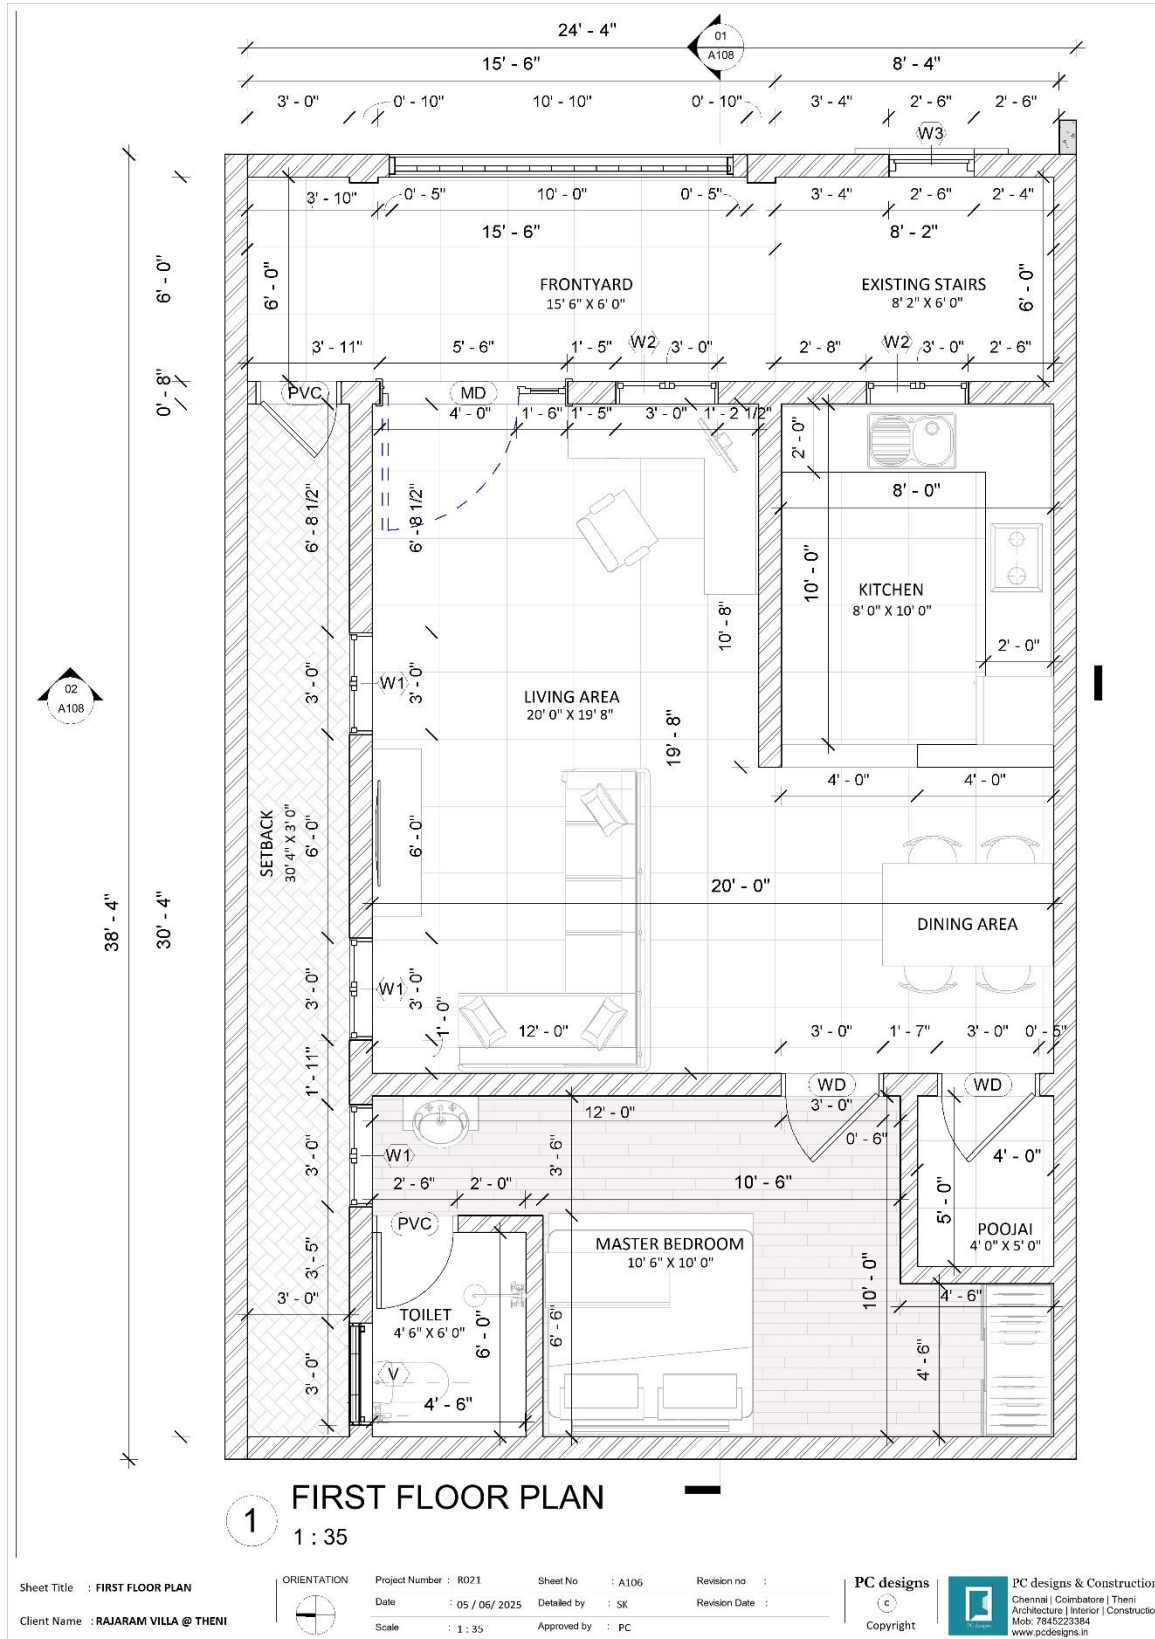





PC designs
Architecture & Construction

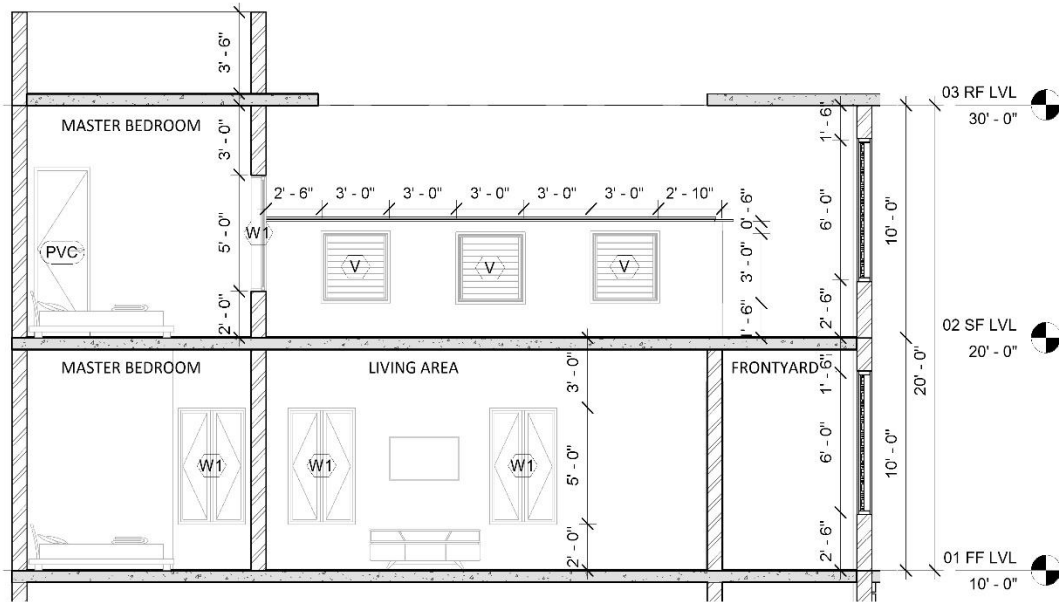

01 SECTION 01
1 : 50

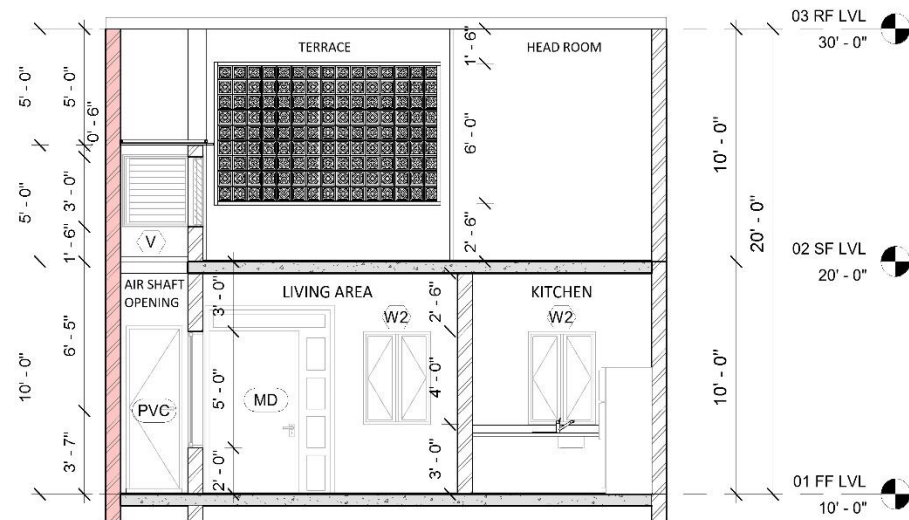

02 SECTION 02
1 : 50

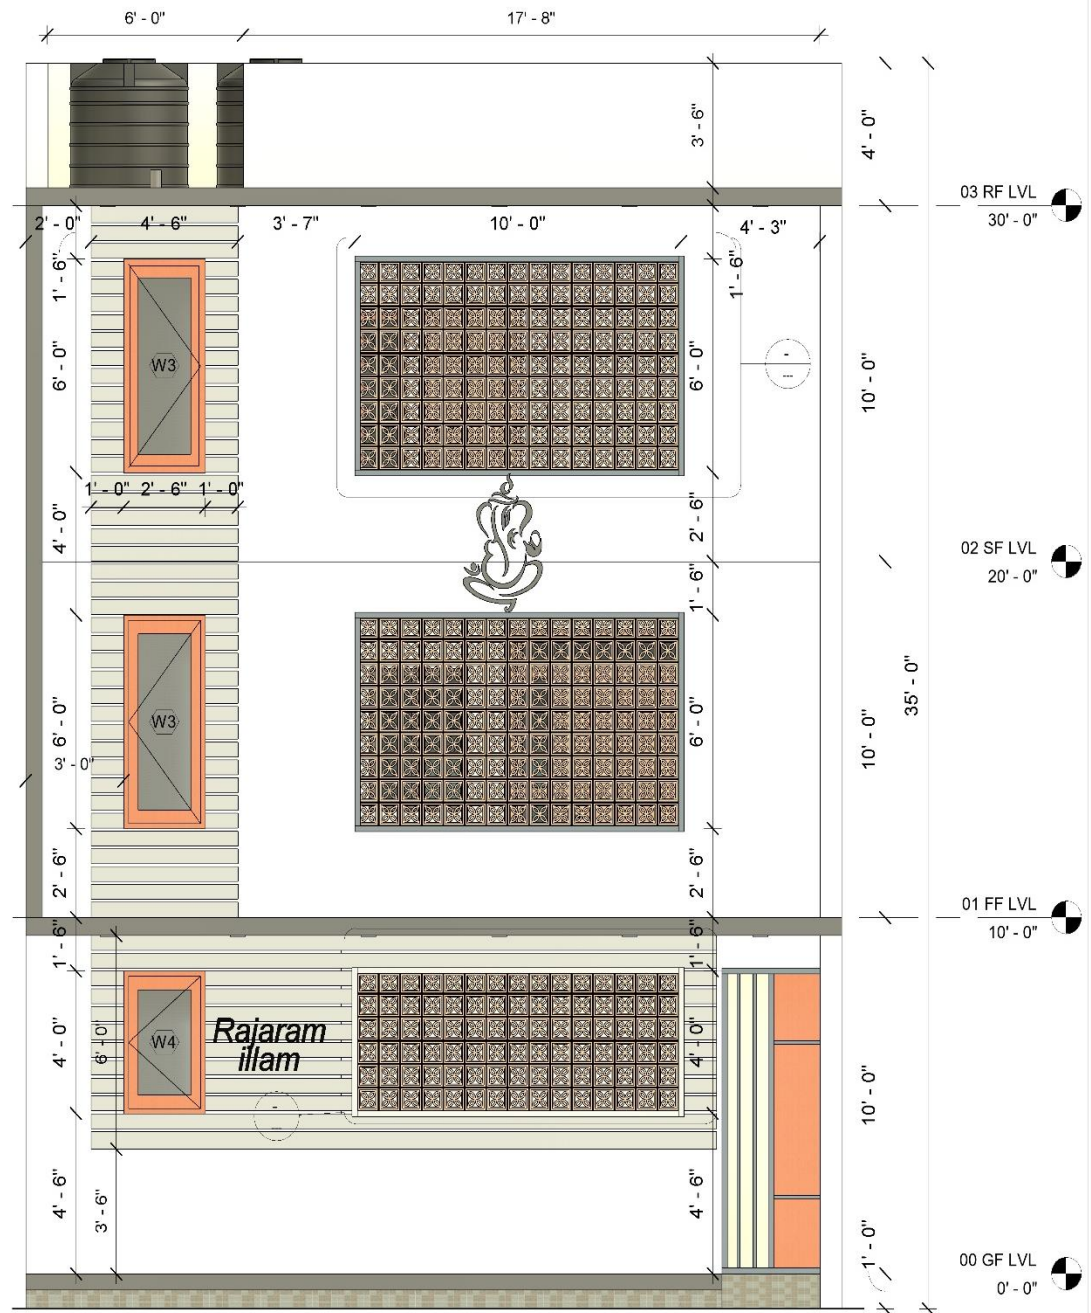

1 FRONT ELEVATION
1 : 35

Sheet Title : SECTION
Client Name : RAJARAM VILLA @ THENI



Project Number : R021
Date : 05 / 06 / 2025
Scale : 1 : 50

Sheet No : A108
Detailed by : RK
Approved by : PC

Revision no :
Revision Date :

PC designs
Copyright



PC designs & Construction
Chennai | Coimbatore | Theni
Architecture | Interior | Construction
Mob: 7845223384
www.pcdesigns.in

Sheet Title : ELEVATION
Client Name : RAJARAM VILLA @ THENI



Project Number : R021
Date : 05 / 06 / 2025
Scale : 1 : 35

Sheet No : A109
Detailed by : Author
Approved by : Checker

Revision no :
Revision Date :

PC designs
Copyright



PC designs & Construction
Chennai | Coimbatore | Theni
Architecture | Interior | Construction
Mob: 7845223384
www.pcdesigns.in



1 3D View 01



2 3D View 02

Sheet Title : 3D VIEWS
Client Name : RAJARAM VILLA @ THENI


ORIENTATION


Project Number : R021
Date : 05 / 06 / 2025
Scale :


Sheet No : A105
Detailed by : RK
Approved by : PC

Revision no :
Revision Date :
Copyright

PC designs & Construction
Chennai | Coimbatore | Theni
Architecture | Interior | Construction
Mob: 7845223384
www.pcdesigns.in

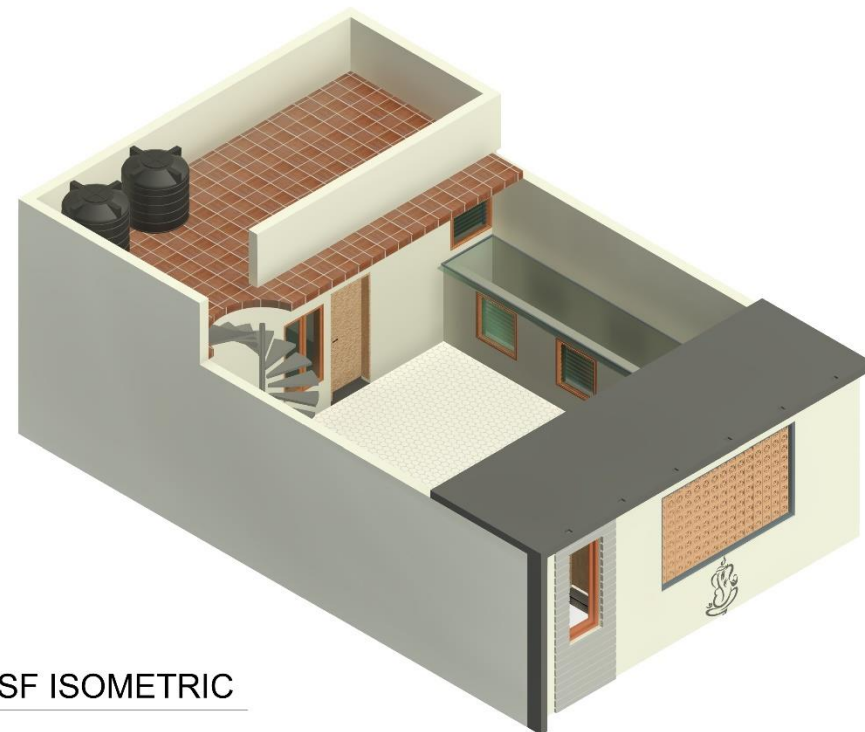

2 SF ISOMETRIC

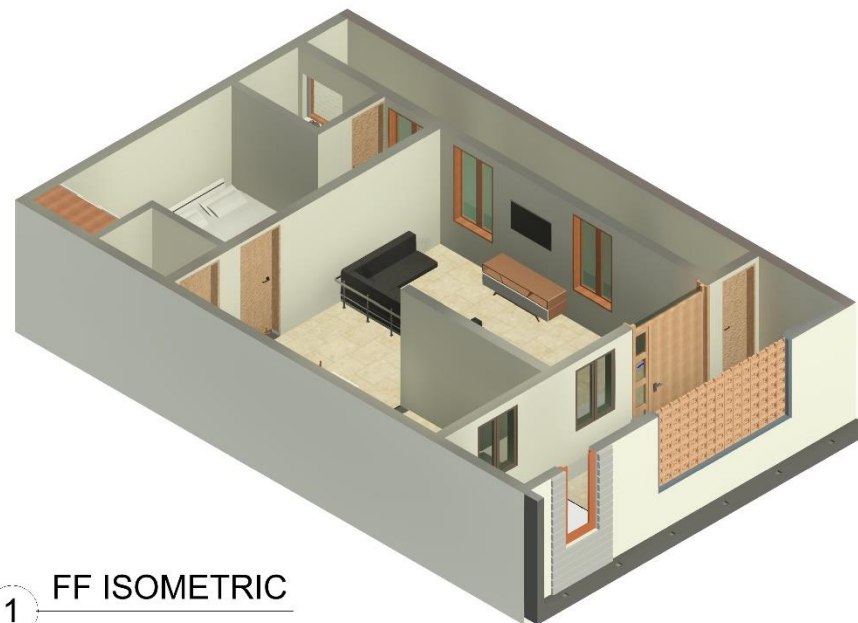

1 FF ISOMETRIC

Sheet Title : ISOMETRIC VIEW
Client Name : RAJARAM VILLA @ THENI

ORIENTATION


Project Number : R021
Date : 05 / 06 / 2025
Scale :

Sheet No : A113
Detailed by : SK
Approved by : PC

Revision no :
Revision Date :
Copyright

PC designs & Construction
Chennai | Coimbatore | Theni
Architecture | Interior | Construction
Mob: 7845223384
www.pcdesigns.in



1 3D View 01



2 3D View 02

Sheet Title : 3D VIEWS

Client Name : RAJARAM VILLA @ THENI



Project Number : R021

Date : 05 / 06 / 2025

Scale :

Sheet No : A105

Detailed by : RK

Approved by : PC


Revision no :

Revision Date :

PC designs



PC designs & Construction
Chennai | Coimbatore | Theni
Architecture | Interior | Construction
Mob: 7845223384
www.pcdesigns.in

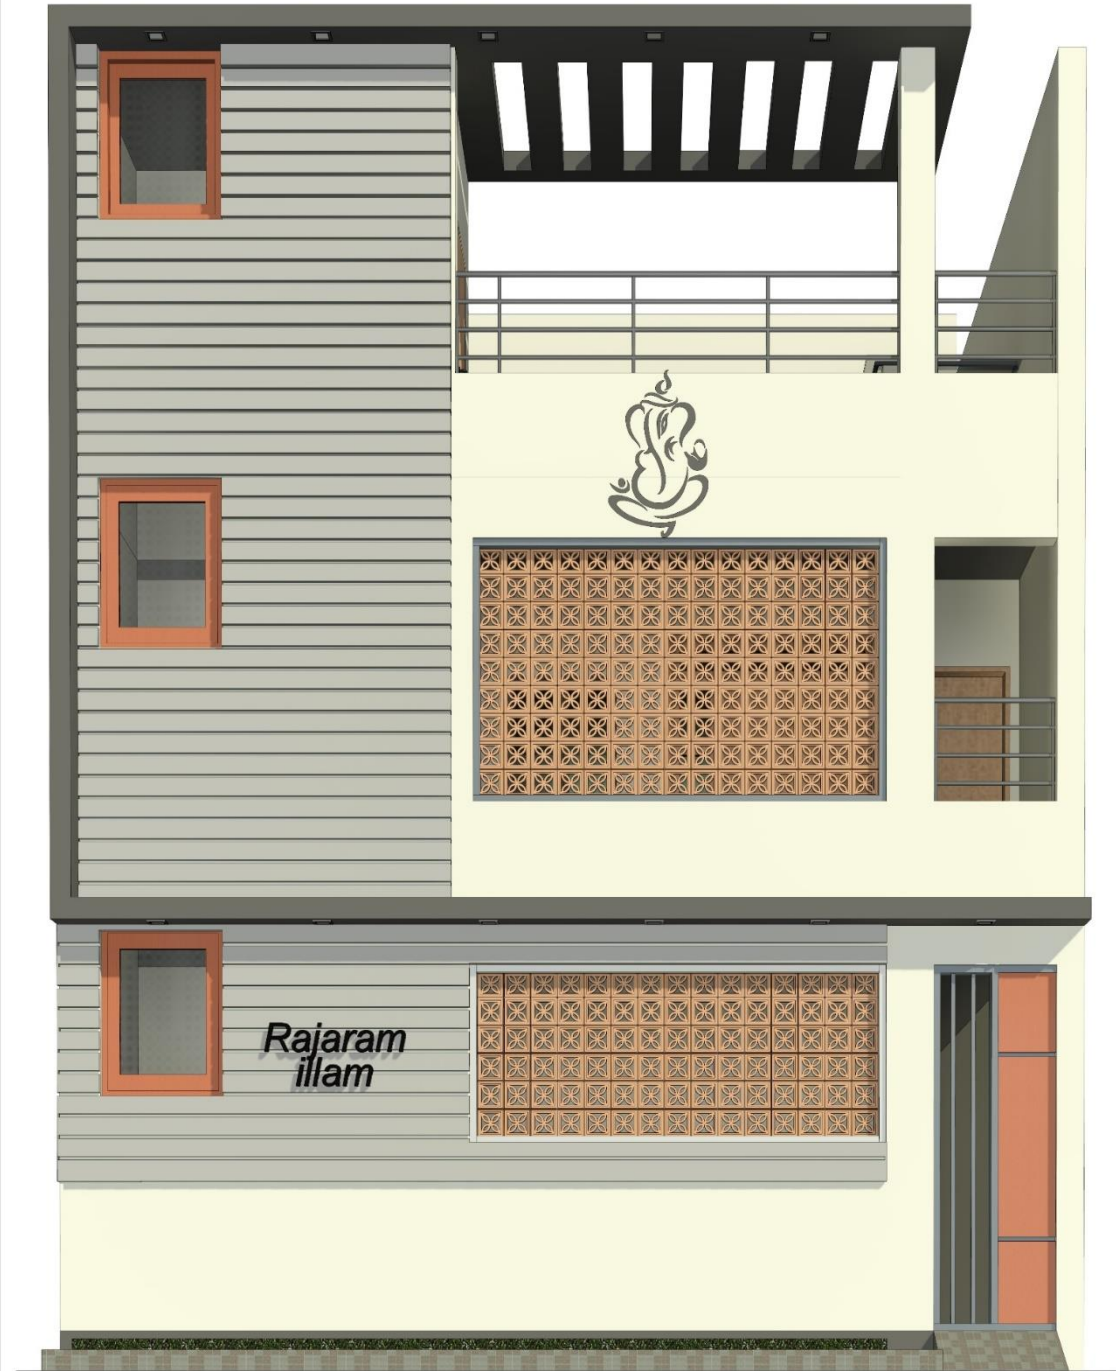

1 FRONT FACADE

Sheet Title : FRONT FACADE

Client Name : RAJARAM VILLA @ THENI



Project Number : R021

Date : 05 / 06 / 2025

Scale :

Sheet No : A104

Detailed by : SK

Approved by : PC

Revision no :

Revision Date :

PC designs



PC designs & Construction
Chennai | Coimbatore | Theni
Architecture | Interior | Construction
Mob: 7845223384
www.pcdesigns.in



PC designs
Architecture & Construction



1 FRONT ELEVATION
1 : 35

Sheet Title : ELEVATION
Client Name : RAJARAM VILLA @ THENI




Project Number : R021
Date : 05 / 06 / 2025
Scale : 1 : 35
Sheet No : A109
Detailed by : Author
Approved by : Checker
Revision no :
Revision Date :


PC designs
Copyright



PC designs & Construction
Chennai | Coimbatore | Theni
Architecture | Interior | Construction
Mob: 7845223384
www.pcdesigns.in

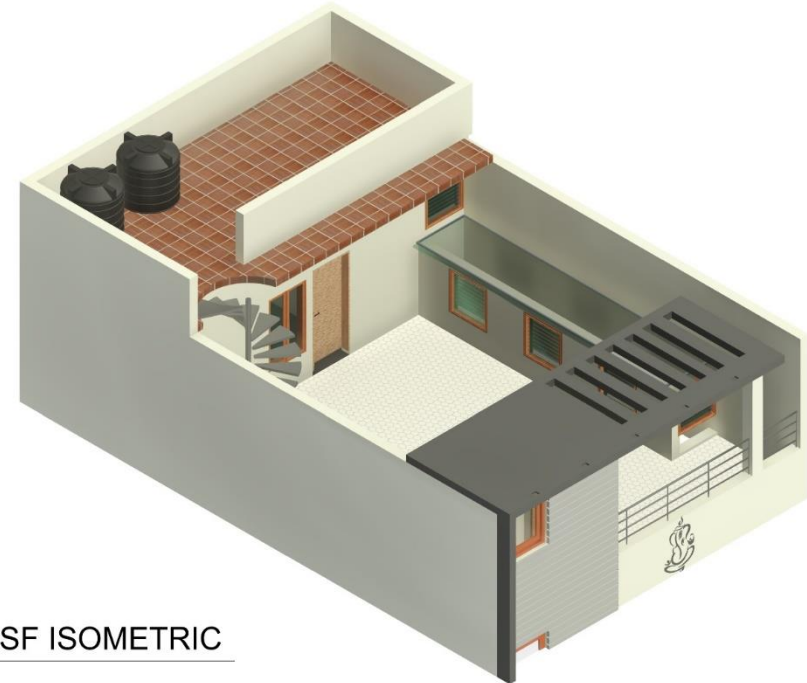

2 SF ISOMETRIC

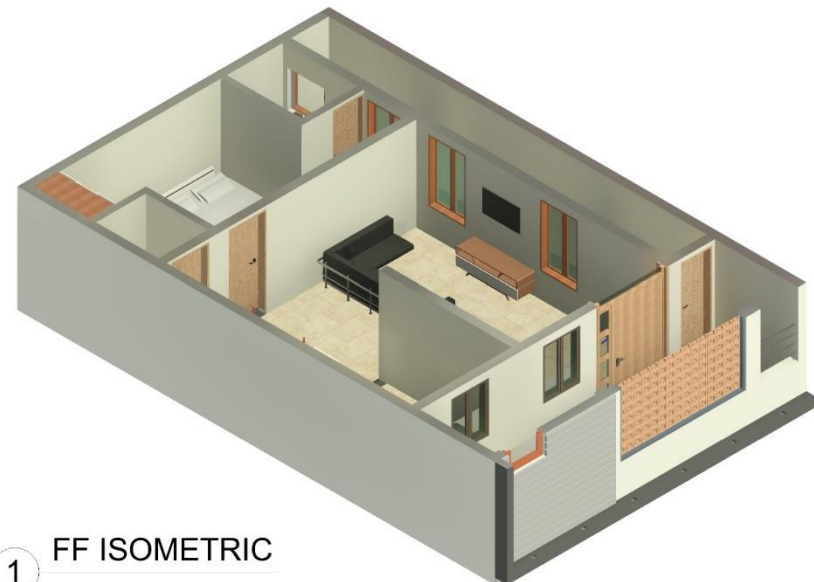

1 FF ISOMETRIC

Sheet Title : ISOMETRIC VIEW

Client Name : RAJARAM VILLA @ THENI



Project Number : R021
Date : 05 / 06 / 2025
Scale :
Sheet No : A113
Detailed by : SK
Approved by : PC
Revision no :
Revision Date :


PC designs
Copyright



PC designs & Construction
Chennai | Coimbatore | Theni
Architecture | Interior | Construction
Mob: 7845223384
www.pcdesigns.in




PC designs
Architecture & Construction

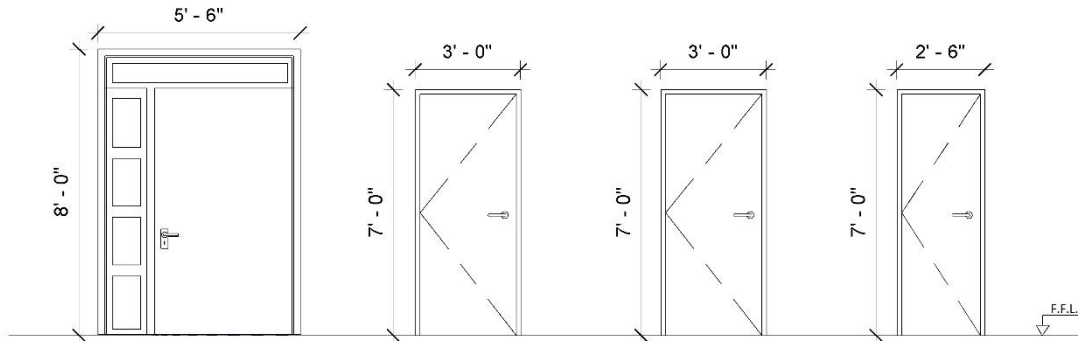

1 DOOR SCHEDULE

1 : 35



SCHEDULE OF DOOR				
DOOR TYPE	TAG	HEIGHT	WIDTH	COUNT
MAIN DOOR	MD	8' - 0"	5' - 6"	1
BEDROOM WOODEN DOOR	D1	7' - 0"	3' - 0"	3
METAL DOOR	SD	7' - 0"	3' - 0"	1
PVC_FLUSH DOOR	PVC	7' - 0"	2' - 6"	3
Grand total: 8				

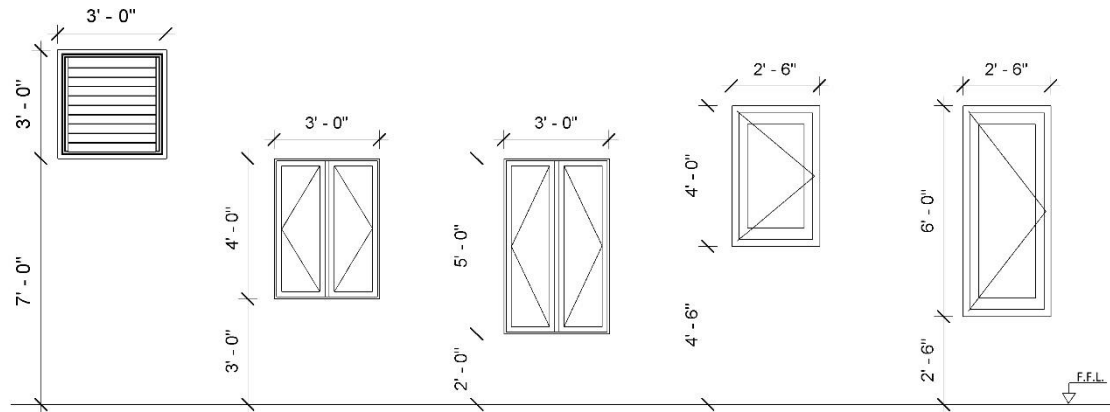

2 WINDOW SCHEDULE

1 : 35

SCDEHULE OF WINDOW				
WINDOW TYPE	TAG	HEIGHT	WIDTH	COUNT
VENTILATOR	V	3' - 0"	3' - 0"	7
DOUBLE SHUTTER 01	W2	4' - 0"	3' - 0"	2
SINGLE SHUTTER 01	W4	4' - 0"	2' - 6"	1
DOUBLE SHUTTER 02	W1	5' - 0"	3' - 0"	4
SINGLE SHUTTER - 02	W3	6' - 0"	2' - 6"	2
Grand total: 16				

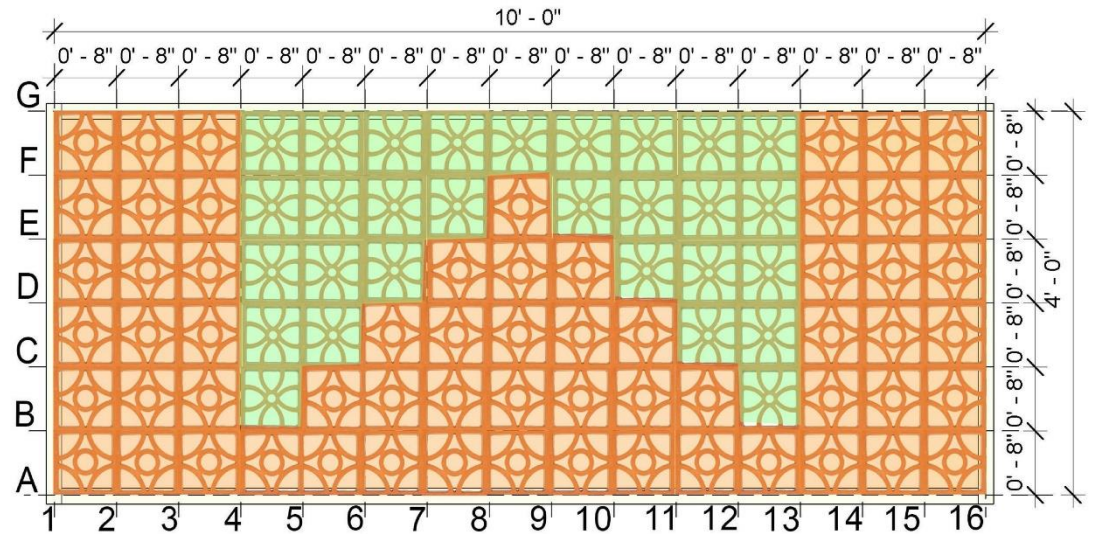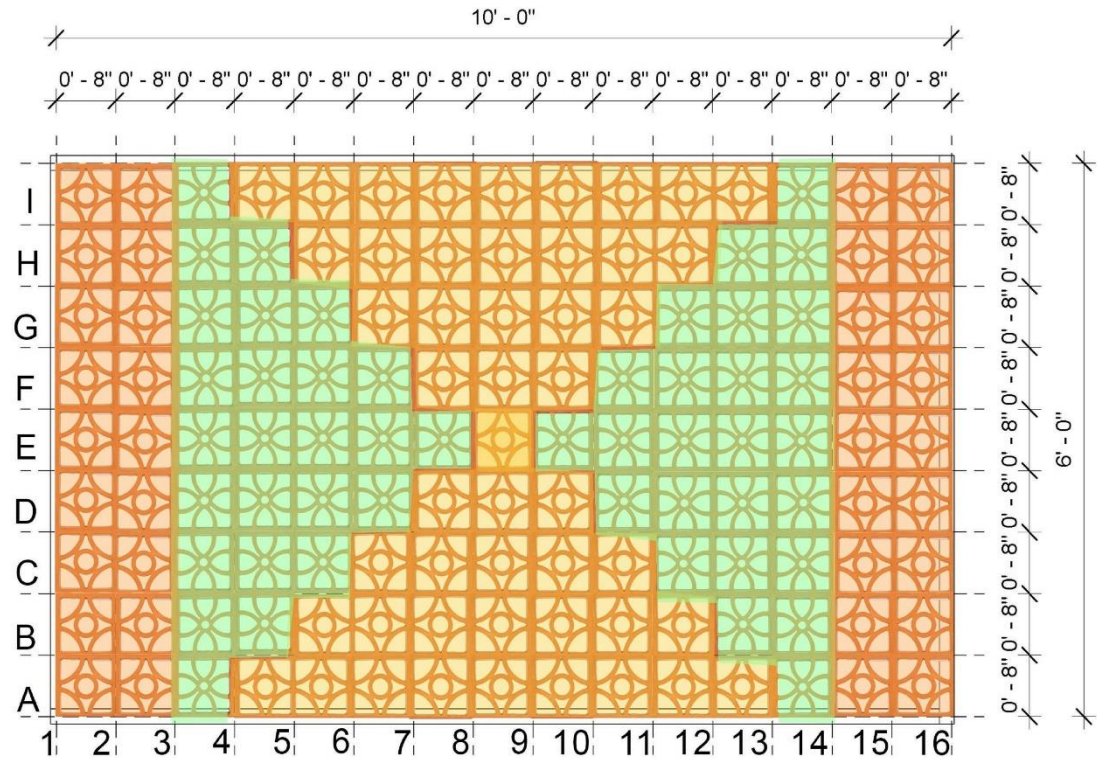

Sheet Title : SCHEDULE OF OPENING 01
Client Name : RAJARAM VILLA @ THENI



Project Number : R021
Date : 05 / 06 / 2025
Scale : 1 : 35

Sheet No : A111
Detailed by : SK
Approved by : PC

PC designs
Copyright

PC designs & Construction
Chennai | Coimbatore | Theni
Architecture | Interior | Construction
Mob: 7845223384
www.pcdesigns.in

Sheet Title : SCHEDULE OF OPENING 02
Client Name : RAJARAM VILLA @ THENI



Project Number : R021
Date : 05 / 06 / 2025
Scale :

Sheet No : A112
Detailed by : SK
Approved by : PC


PC designs
Copyright

PC designs & Construction
Chennai | Coimbatore | Theni
Architecture | Interior | Construction
Mob: 7845223384
www.pcdesigns.in



PC designs
Architecture & Construction

SITE PHOTO

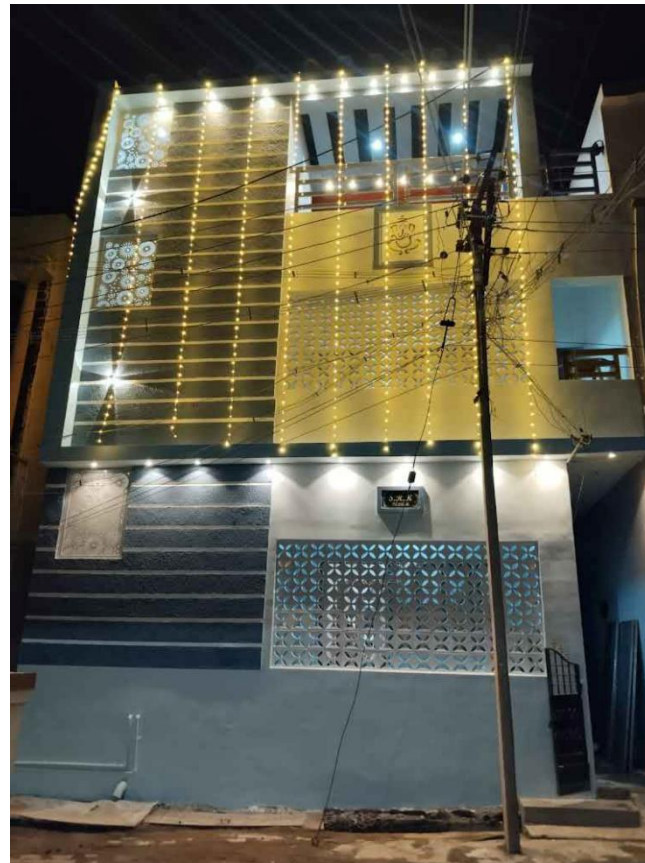

RENOVATION



PC designs
Architecture & Construction


11 NAVEEN VILLA

CLIENT - Mr NAVEEN
TYPOLOGY - RESIDENCE
LOCATION - THENI
SCOPE - DESIGN
AREA - 2000 Sqft





PC designs
Architecture & Construction

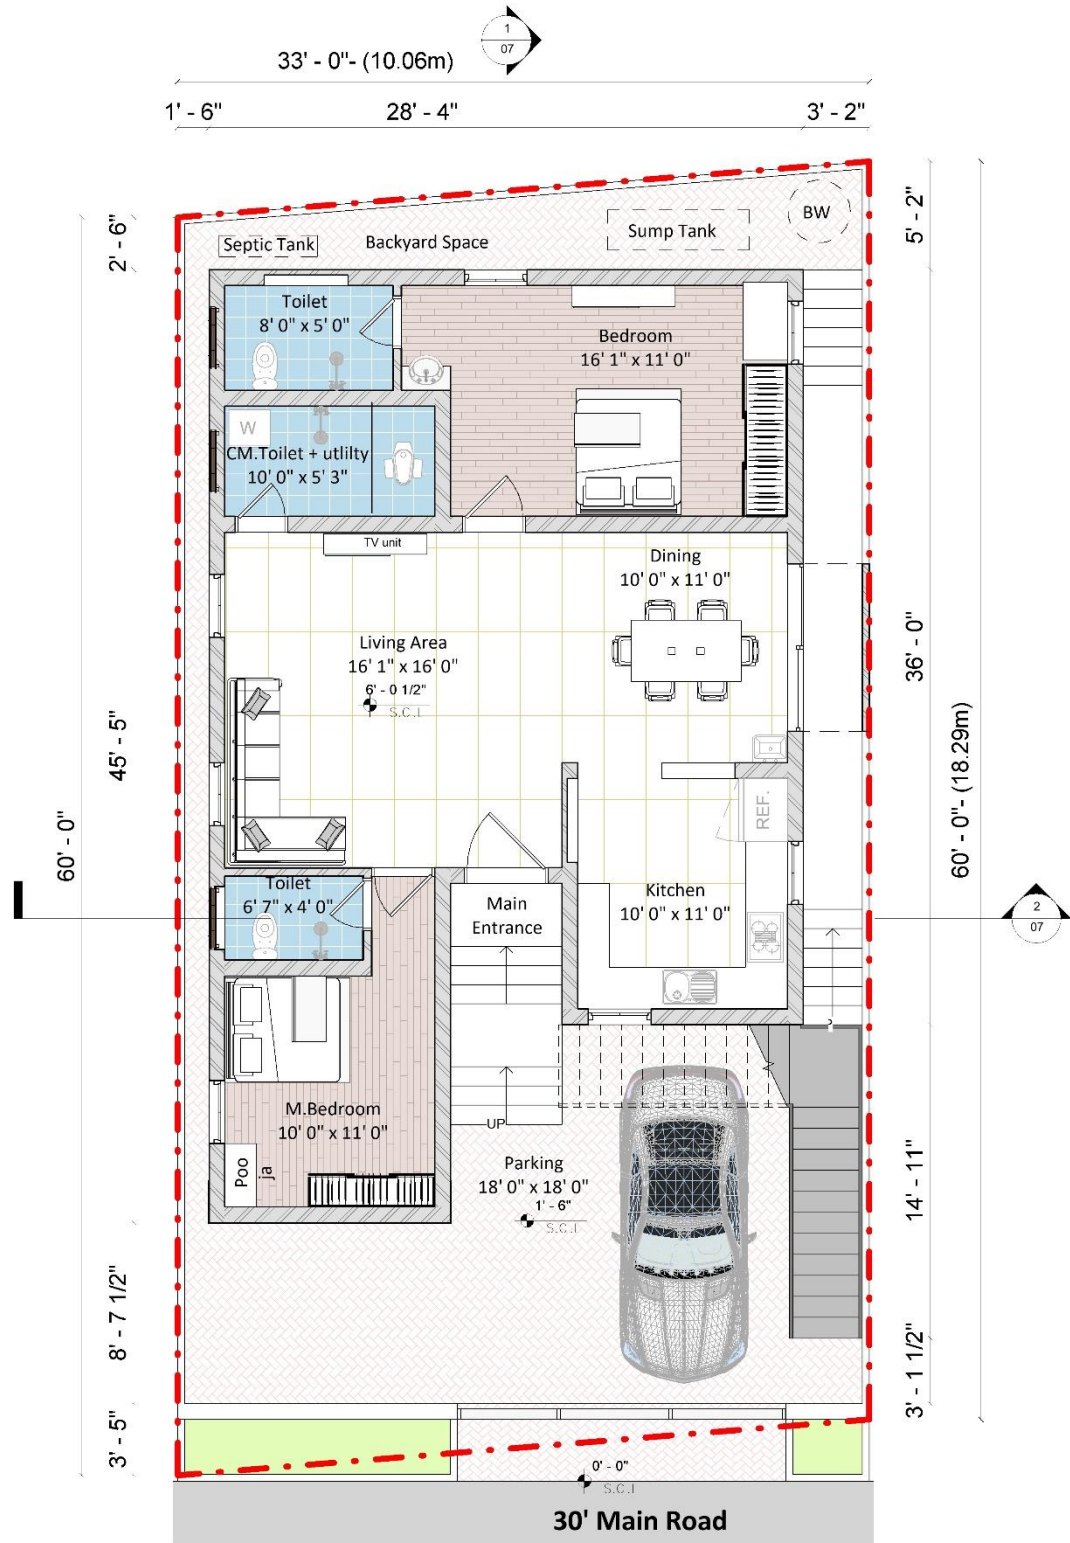

Sheet Title : GROUND FLOOR SCHEME PLAN


Client Name : NAVEEN VILLA @ THENI



Project Number : R24
Date : 29 / 10 / 2025
Scale : 1 : 60
Sheet No : 02
Detailed by : RK
Approved by : PC
Revision no :
Revision Date :

PC designs
Copyright

PC designs
& Construction
Architecture | Interior | BIM
Mob: 7845223384 | www.pcdesigns.in

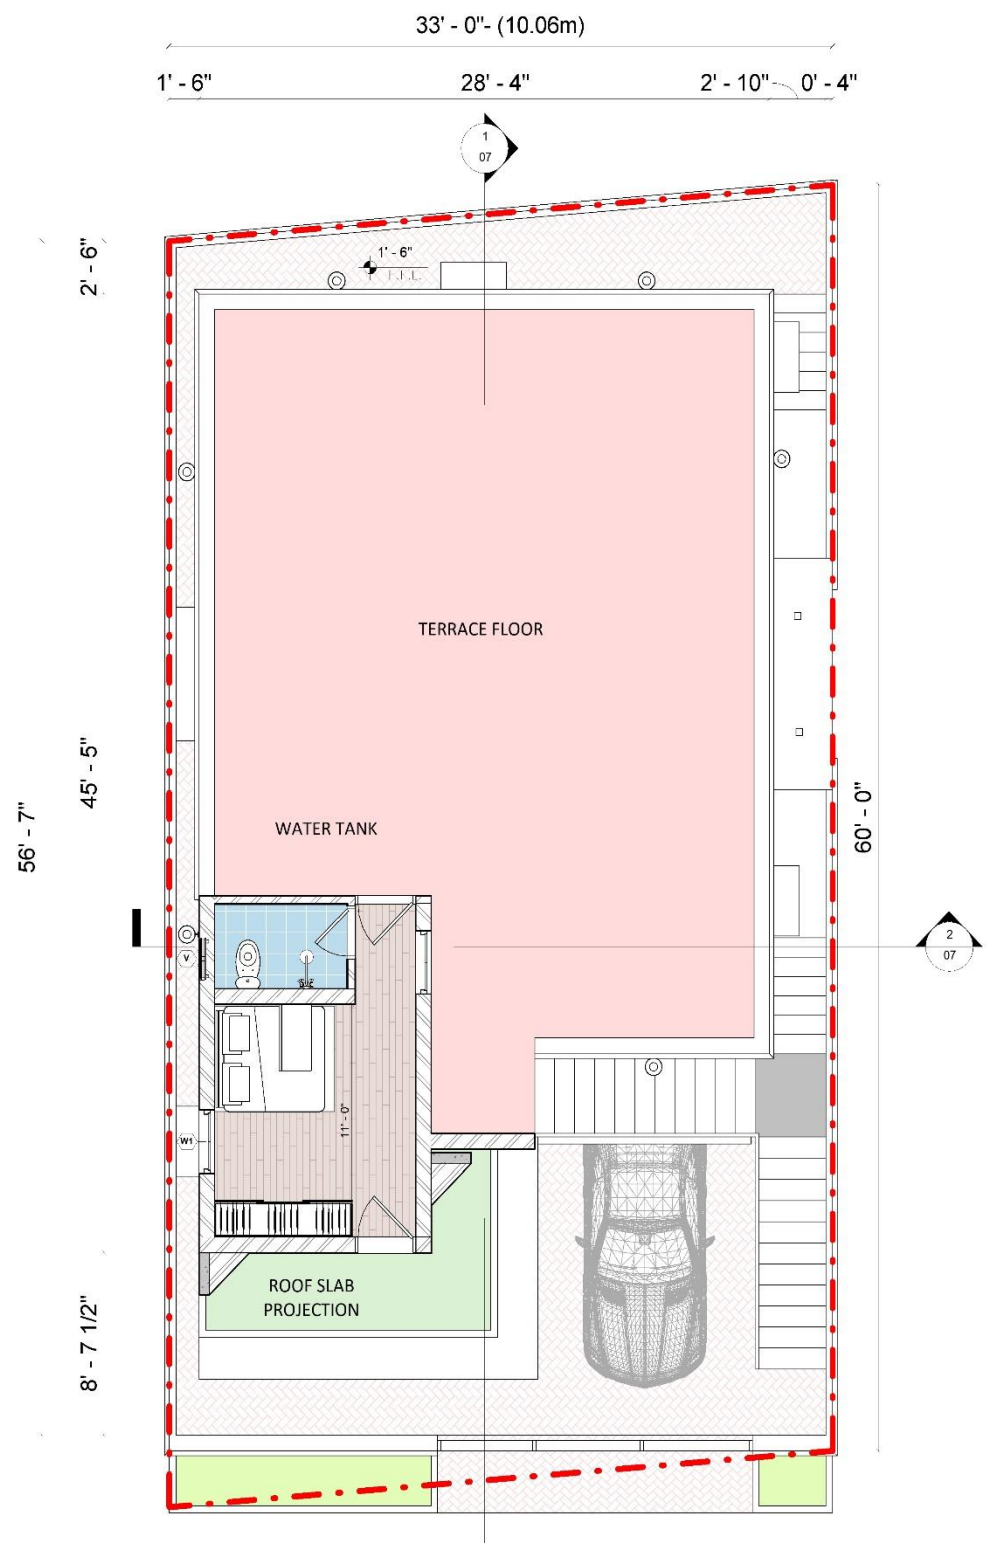

Sheet Title : FIRST FLOOR SCHEME PLAN

Client Name : NAVEEN VILLA @ THENI




Project Number : R24
Date : 22 / 04 / 2026
Scale : 1 : 60
Sheet No : 03
Detailed by : RK
Approved by : PC
Revision no :
Revision Date :

PC designs
Copyright


PC designs
& Construction
Architecture | Interior | BIM
Mob: 7845223384 | www.pcdesigns.in



PC designs
Architecture & Construction

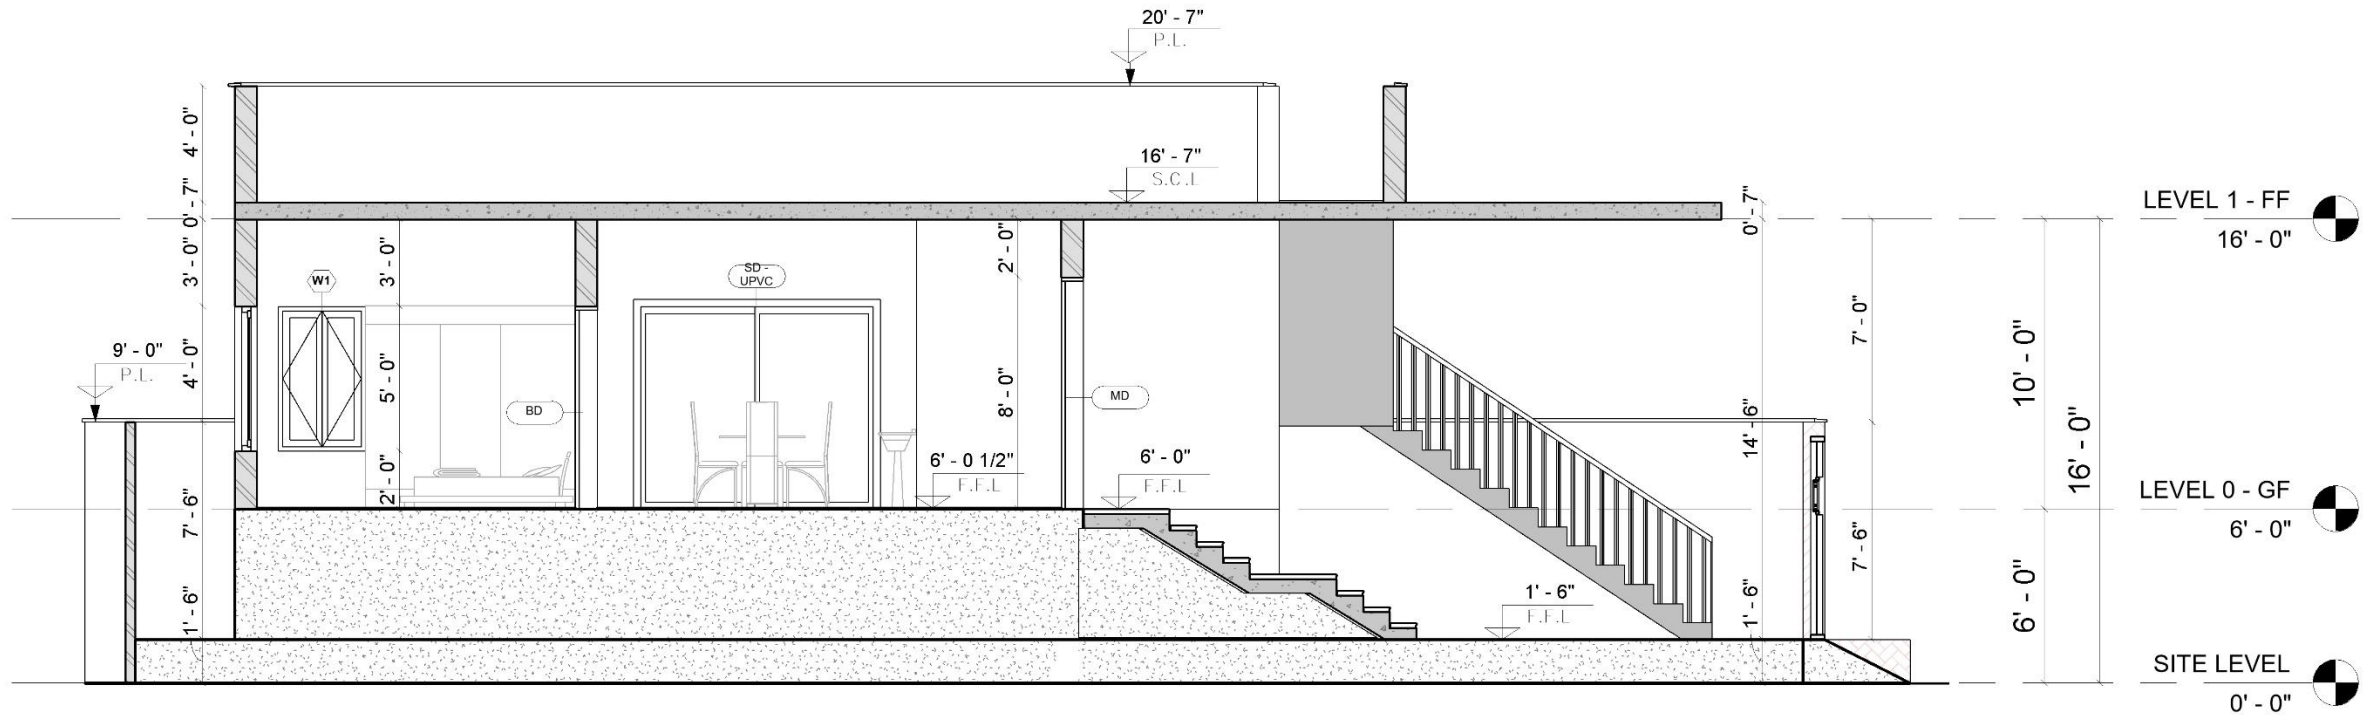

1 Section 01
1 : 60

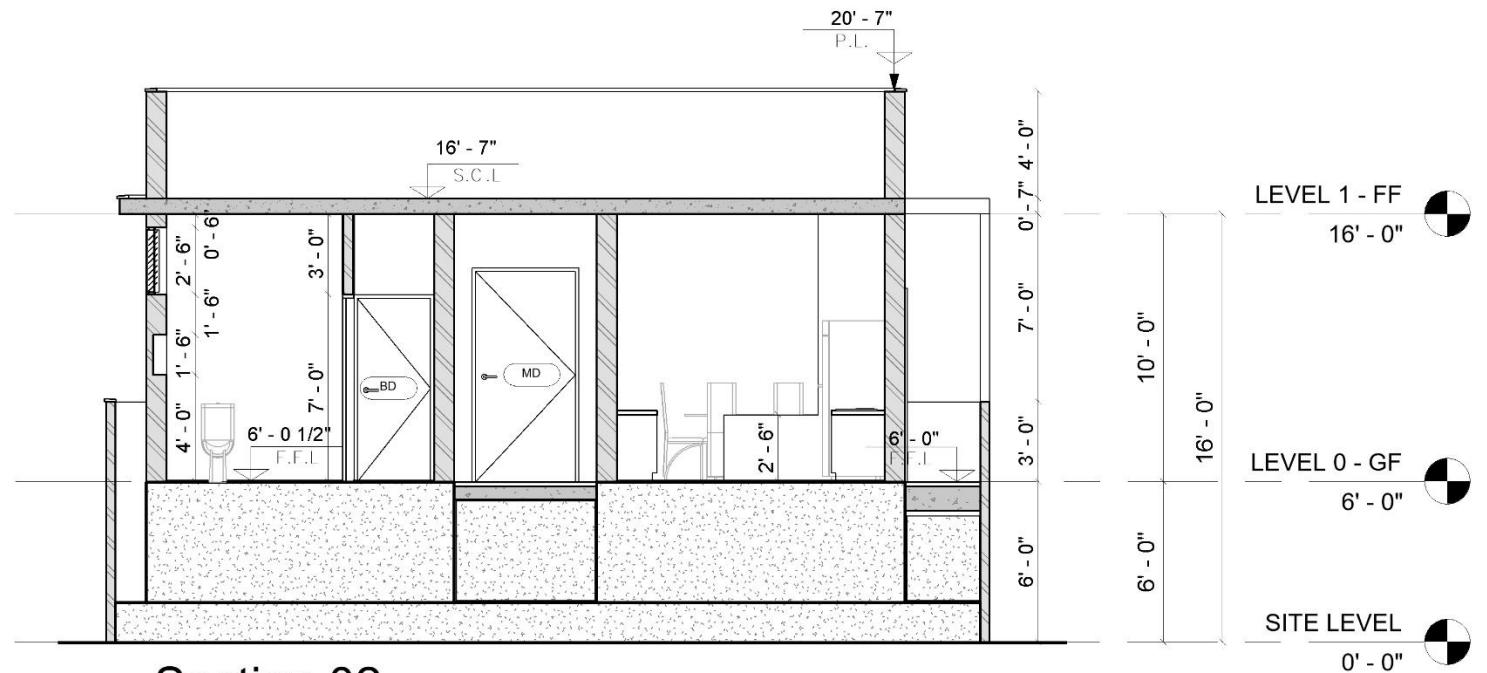

2 Section 02
1 : 65

Sheet Title :
SECTION - 01 & 02



Project Number : R24 Sheet No : 07
Date : 29 / 10 / 2025 Detailed by : Author
Scale : As indicated


Project Name :
Proposed residential for Mr Naveen

PC designs
Copyright


PC designs
& Construction
Architecture | Interior | BIM
Mob: 7845223384 | www.pcdesigns.in



PC designs
rchitecture & Construction

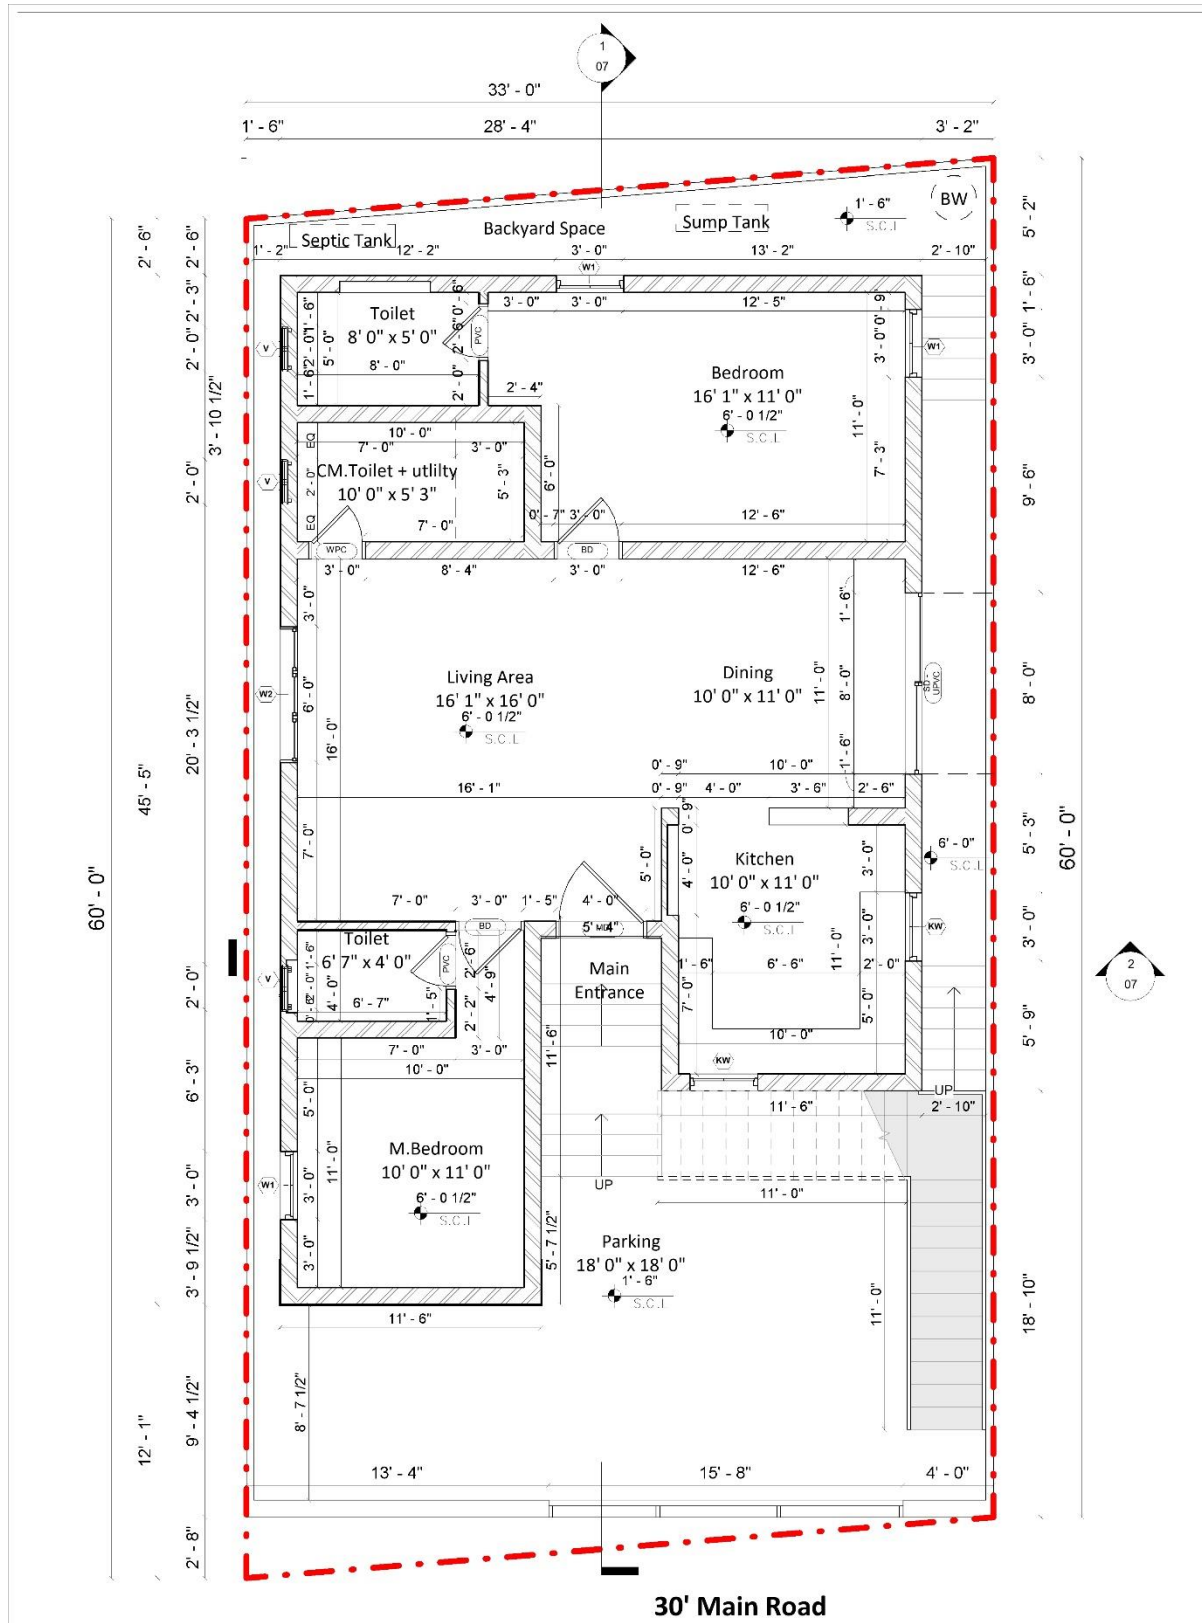

Sheet Title : GROUND FLOOR PLAN
Client Name : NAVEEN VILLA @ THENI
Project Number : R24
Date : 09 / 02 / 2026
Scale : 1 : 55
Sheet No : 05
Detailed by : Author
Approved by : Checker
Revision no :
Revision Date :
PC designs
Copyright
PC designs & Construction
Architecture | Interior | BIM
Mob: 7845223384 | www.pcdesigns.in

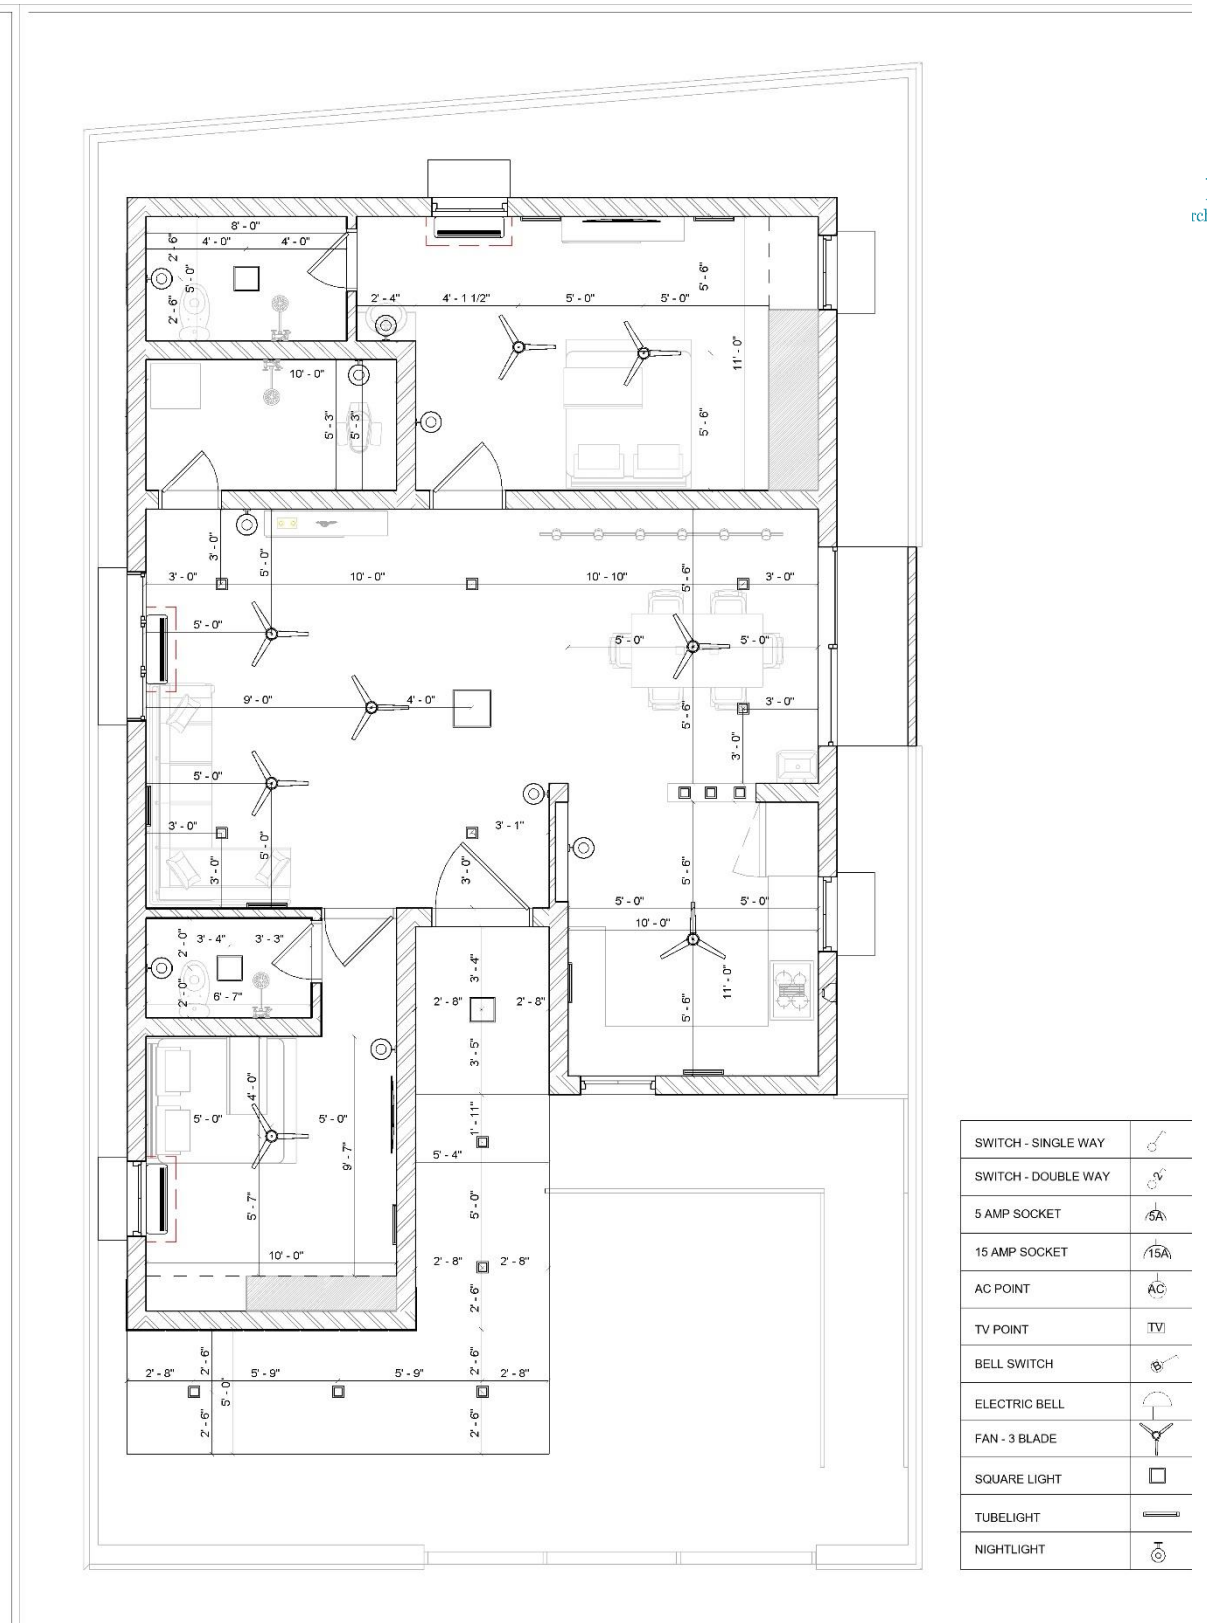


Sheet Title : GF REFLECTED CEILING PLAN
Client Name : NAVEEN VILLA @ THENI
Project Number : R24
Date : 14 / 03 / 2026
Scale : 1 : 50
Sheet No : 11
Detailed by : RK
Approved by : PC
Revision no :
Revision Date :
PC designs
Copyright
PC designs & Construction
Architecture | Interior | BIM
Mob: 7845223384 | www.pcdesigns.in

SWITCH - SINGLE WAY	
SWITCH - DOUBLE WAY	
5 AMP SOCKET	
15 AMP SOCKET	
AC POINT	
TV POINT	
BELL SWITCH	
ELECTRIC BELL	
FAN - 3 BLADE	
SQUARE LIGHT	
TUBELIGHT	
NIGHTLIGHT	

DOOR SCHEDULE							
FAMILY	HEIGHT	WIDTH	AREA	TOTAL NO OF DOOR	Level	DOOR TAG	MATERIAL
BEDROOM DOOR	7' - 0"	3' - 0"	21 SF	1	GF	BD	MEMBRANCE
BEDROOM DOOR	7' - 0"	3' - 0"	21 SF	1	GF	BD	MEMBRANCE
BEDROOM DOOR	7' - 0"	3' - 0"	21 SF	1	FF	BD	MEMBRANCE
BEDROOM DOOR	7' - 0"	3' - 0"	21 SF	1	FF	BD	MEMBRANCE
BD: 4							
MAIN DOOR	8' - 0"	4' - 0"	32 SF	1	GF	MD	WOOD
MD: 1							
TOILET DOOR - 01	7' - 0"	2' - 6"	18 SF	1	GF	PVC	PVC
TOILET DOOR - 01	7' - 0"	2' - 6"	18 SF	1	GF	PVC	PVC
TOILET DOOR - 01	7' - 0"	2' - 6"	18 SF	1	FF	PVC	PVC
PVC: 3							
SLIDING DOOR	7' - 0"	8' - 0"	56 SF	1	GF	SD - UPVC	UPVC
SD - UPVC: 1							
TOILET DOOR -02	7' - 0"	2' - 6"	18 SF	1	GF	WPC	WPC
WPC: 1							
Grand total: 10							


WINDOW SCHEDULE							
FAMILY	HEIGHT	WIDTH	AREA	TOTAL NO OF WINDOW	Level	SILL HEIGHT	TAG
DOUBLE SHUTTER WINDOW	5' - 0"	3' - 0"	15 SF	1	GF	2' - 0"	W1
DOUBLE SHUTTER WINDOW	5' - 0"	3' - 0"	15 SF	1	GF	2' - 0"	W1
DOUBLE SHUTTER WINDOW	5' - 0"	3' - 0"	15 SF	1	GF	2' - 0"	W1
DOUBLE SHUTTER WINDOW	5' - 0"	3' - 0"	15 SF	1	FF	2' - 0"	W1
DOUBLE SHUTTER WINDOW	5' - 0"	3' - 0"	15 SF	1	FF	2' - 0"	W1
DOUBLE SHUTTER WINDOW: 5							
KITCHEN WINDOW	3' - 0"	3' - 0"	9 SF	1	GF	4' - 0"	KW
KITCHEN WINDOW	3' - 0"	3' - 0"	9 SF	1	GF	4' - 0"	KW
KITCHEN WINDOW: 2							
THREE SHUTTER WINDOW	5' - 0"	6' - 0"	30 SF	1	GF	2' - 0"	W2
THREE SHUTTER WINDOW: 1							
VENTILATOR	2' - 0"	2' - 0"	4 SF	1	GF	7' - 0"	V
VENTILATOR	2' - 0"	2' - 0"	4 SF	1	GF	7' - 0"	V
VENTILATOR	2' - 0"	2' - 0"	4 SF	1	GF	7' - 0"	V
VENTILATOR	2' - 0"	2' - 0"	4 SF	1	FF	7' - 0"	V
VENTILATOR: 4							
Grand total: 12							

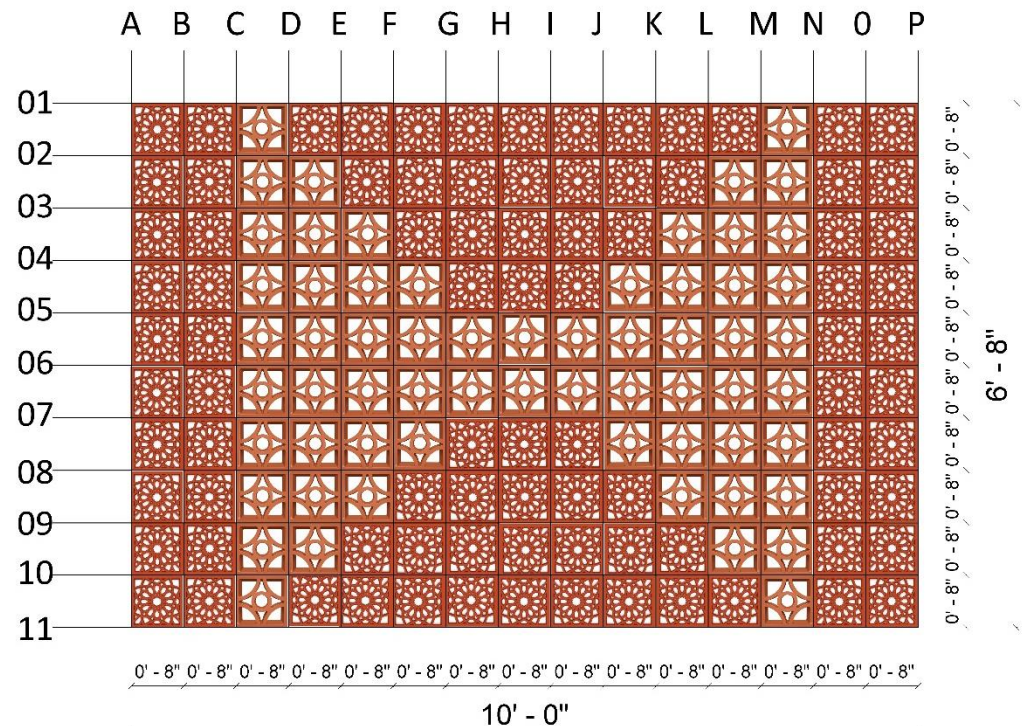


1 JAALI WALL
1 : 20

OPAL JAALI - 65 NO
PERSIAN JAALI - 85 NO
TOTAL - 150 NO




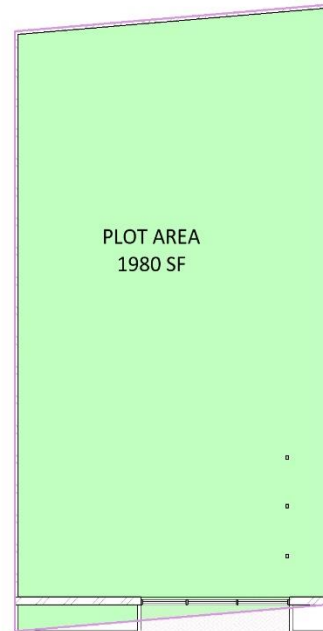


1 SITE
1 : 180

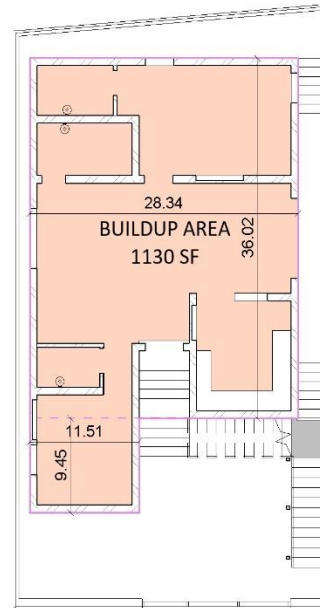

2 GF
1 : 180

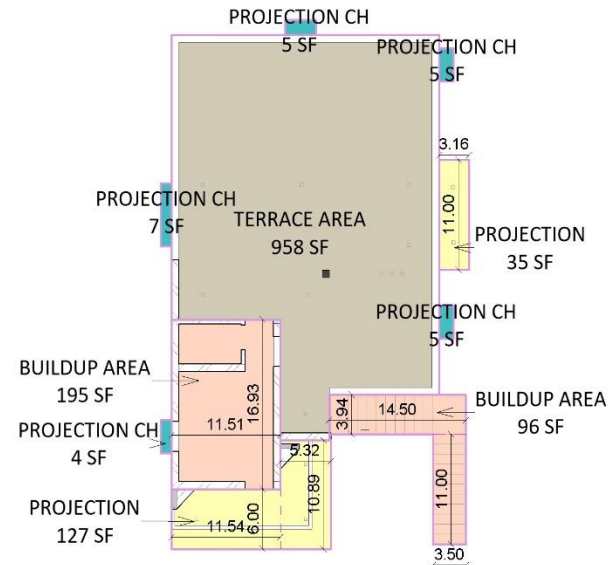

3 FF
1 : 180

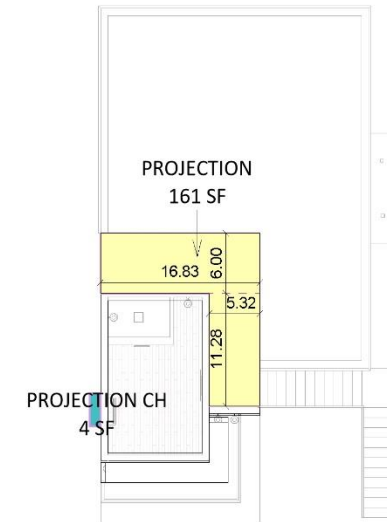

4 SF
1 : 180

AREA SCHEDULE

BUILTUP	AREA	FLOOR LEVEL	COUNT
BUILDUP AREA	1130 SF	GF	1
BUILDUP AREA	96 SF	FF - STAIR	1
BUILDUP AREA	195 SF	FF	1
BUILDUP AREA: 3	1420 SF		
PROJECTION	127 SF	FF	1
PROJECTION	35 SF	FF	1
PROJECTION	161 SF	TF	1
PROJECTION: 3	323 SF		
PROJECTION CH	5 SF	FF	1
PROJECTION CH	5 SF	FF	1
PROJECTION CH	5 SF	FF	1
PROJECTION CH	7 SF	FF	1
PROJECTION CH	4 SF	FF	1
PROJECTION CH	4 SF	TF	1
PROJECTION CH: 6	30 SF		
Grand total: 12	1773 SF		

TOTAL FLOOR AREA

BUILTUP	AREA	FLOOR LEVEL	COUNT
FF			
PROJECTION	127 SF	FF	1
PROJECTION CH	5 SF	FF	1
PROJECTION	35 SF	FF	1
PROJECTION CH	5 SF	FF	1
PROJECTION CH	7 SF	FF	1
BUILDUP AREA	195 SF	FF	1
PROJECTION CH	4 SF	FF	1
FF - STAIR			
BUILDUP AREA	96 SF	FF - STAIR	1
GF			
BUILDUP AREA	1130 SF	GF	1
PT			
PLOT AREA	1980 SF	PT	1
TF			
PROJECTION CH	4 SF	TF	1
PROJECTION	161 SF	TF	1
TR			
TERRACE AREA	958 SF	TR	1

Sheet Title : 10

Proposed residential for Mr Naveen @ Theni

ORIENTATION :



Project Number : R24

Sheet No : 10

Date : 29 / 05 / 2026

Detailed by : RK

Scale : 1 : 180

Approved by : PC

PC design



Copyright



PC designs
& Construction
Architecture | Interior | BIM



PC designs
Architecture & Construction





PC designs
Architecture & Construction

01 NATRAJ PAINTS

CLIENT - Mr NATRAJ
TYPOLOGY - COMMERCIAL
LOCATION - TIRUCHENGODE
SCOPE - FAÇADE
AREA - 2500 Sqft





PC designs
Architecture & Construction





FACADE DESIGN

COMMERCIAL

ARCHITECTURE | CONSTRUCTION | INTERIOR | MANAGEMENT | BIM | DIGITAL
www.pcdesigns.in | 7845223384


02 WARE HOUSE – STEEL STRUCTURE

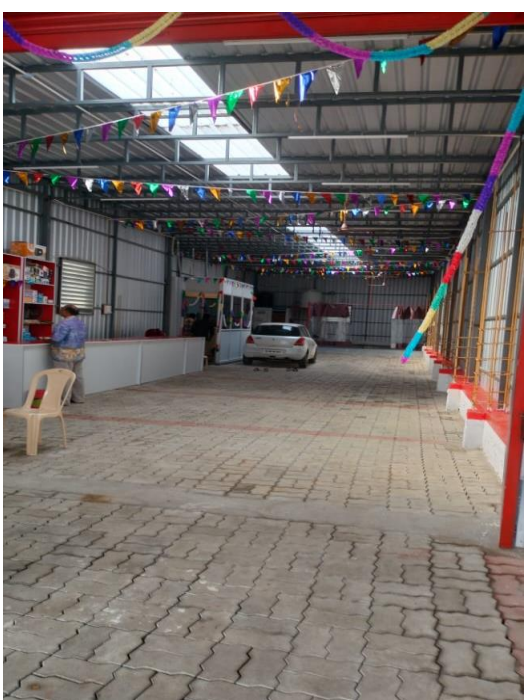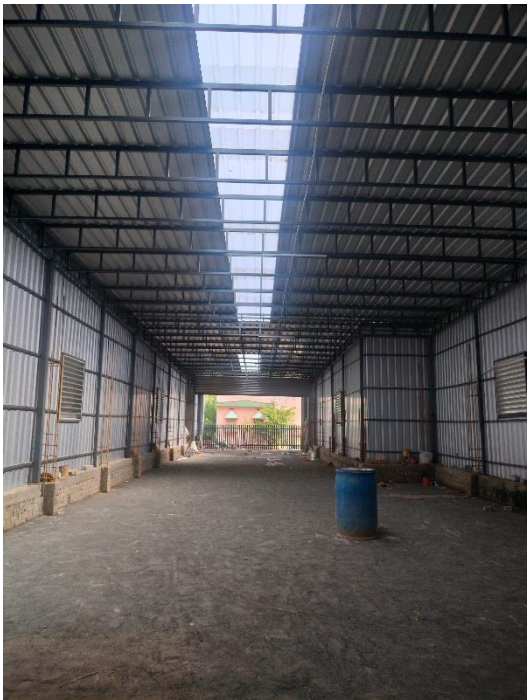

3000 SQFT – CAR CARE | FABRICATION



PC designs
Architecture & Construction

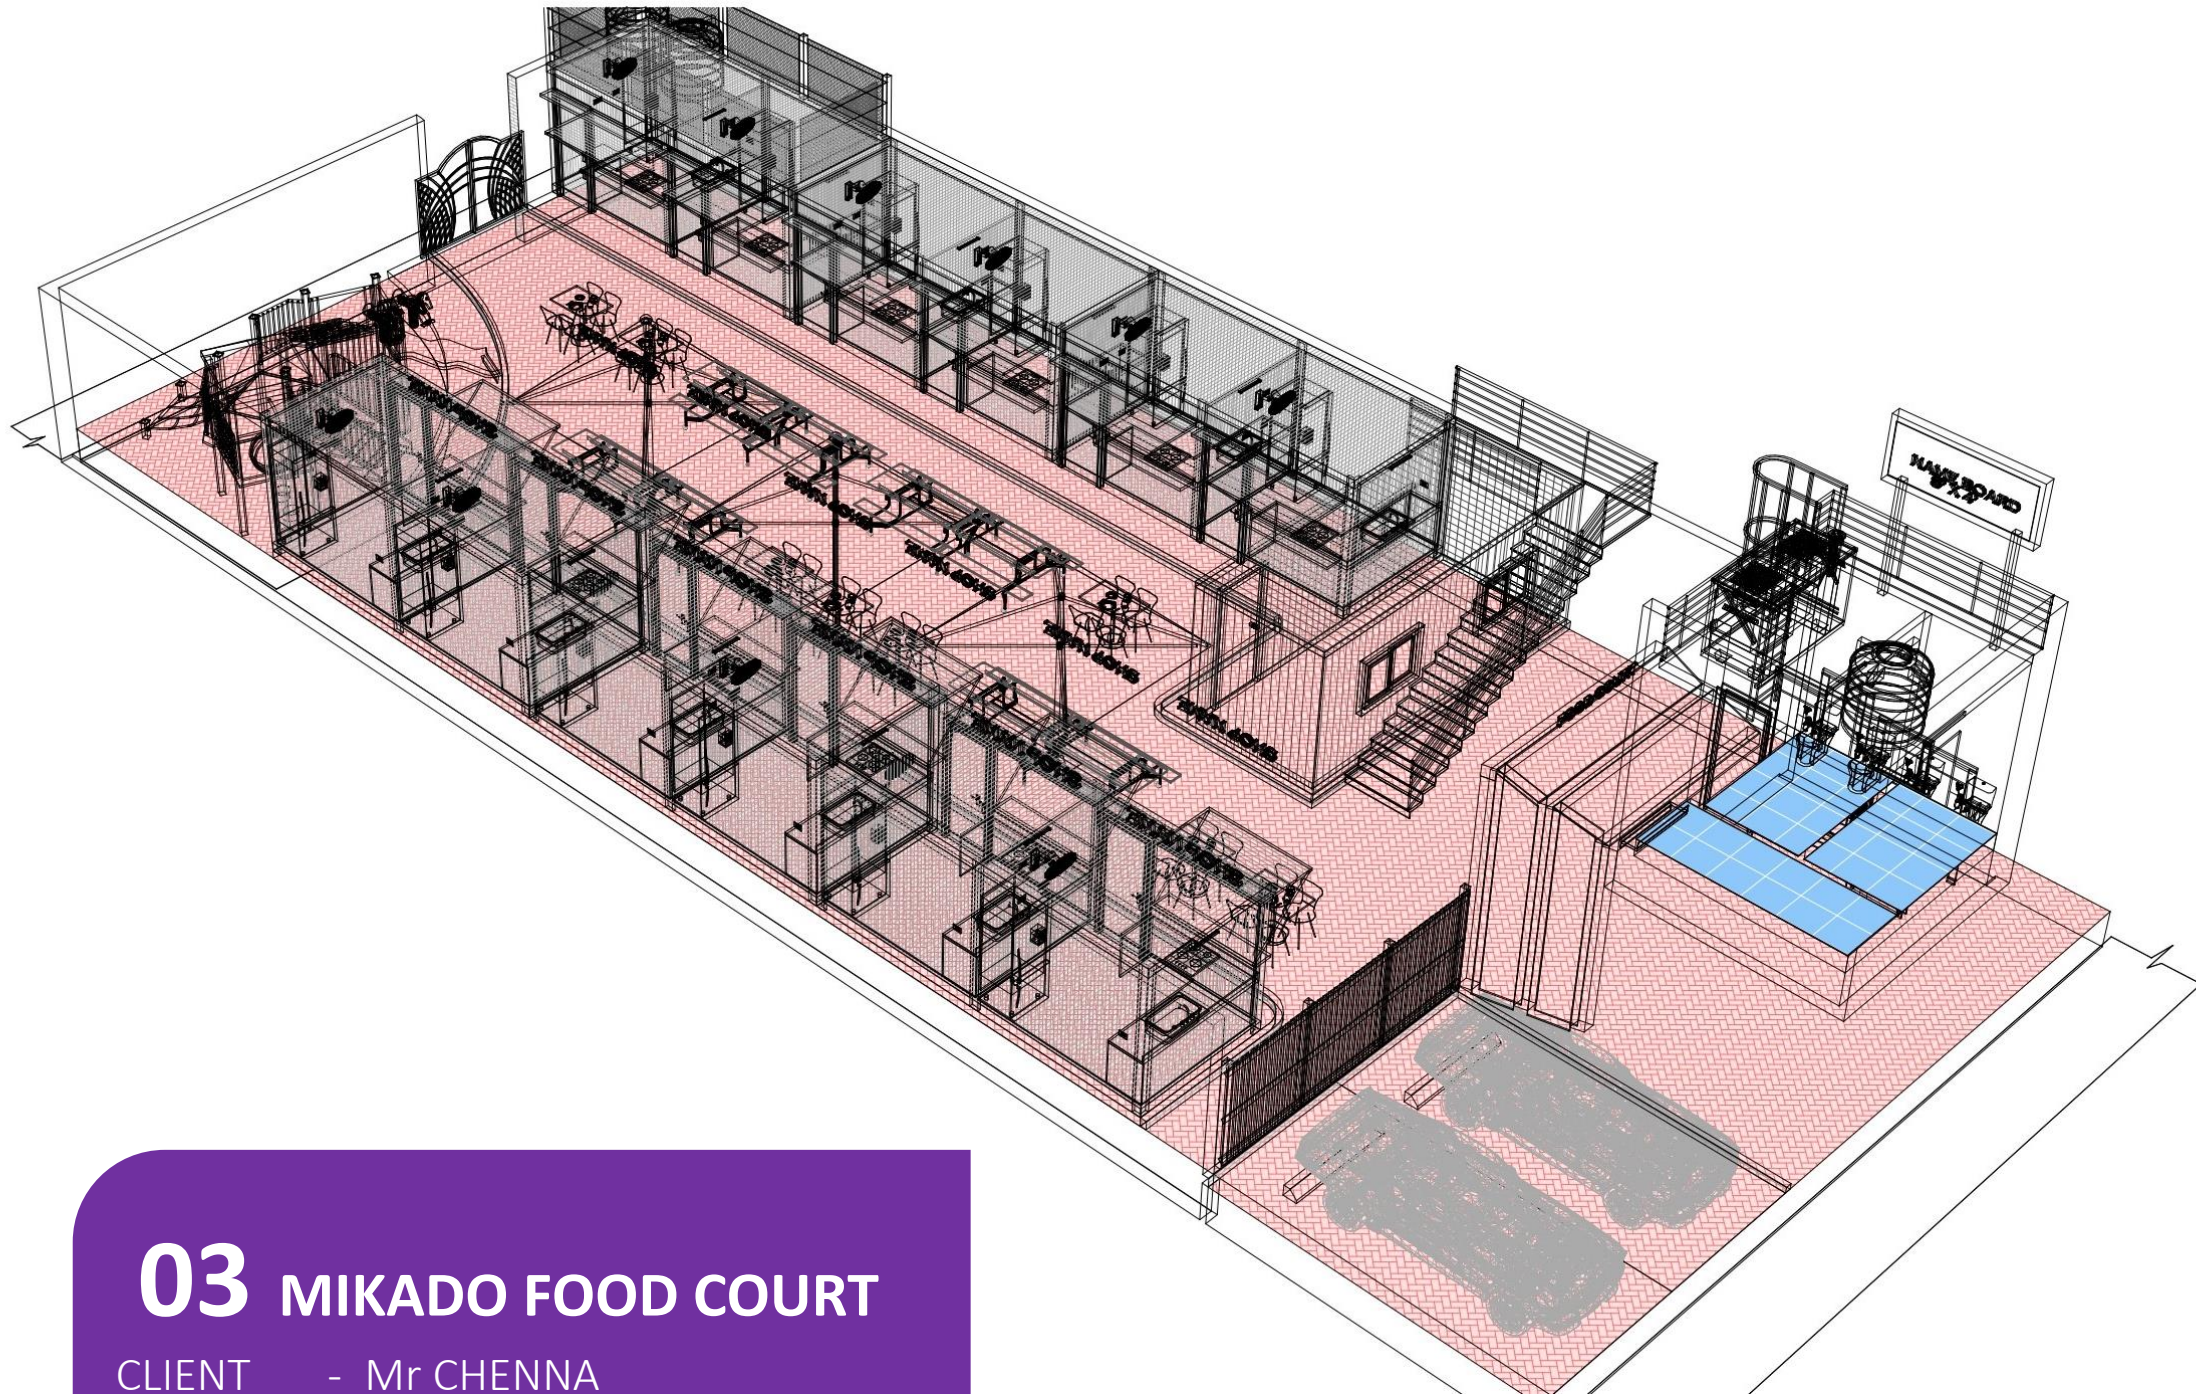


03 MIKADO FOOD COURT

CLIENT - Mr CHENNA
TYPOLOGY - COMMERCIAL
LOCATION - COIMBATORE
SCOPE - DESIGN
AREA - 4350 Sqft

ARCHITECTURE | CONSTRUCTION | INTERIOR | MANAGEMENT | BIM | DIGITAL

www.pcdesigns.in | 7845223384

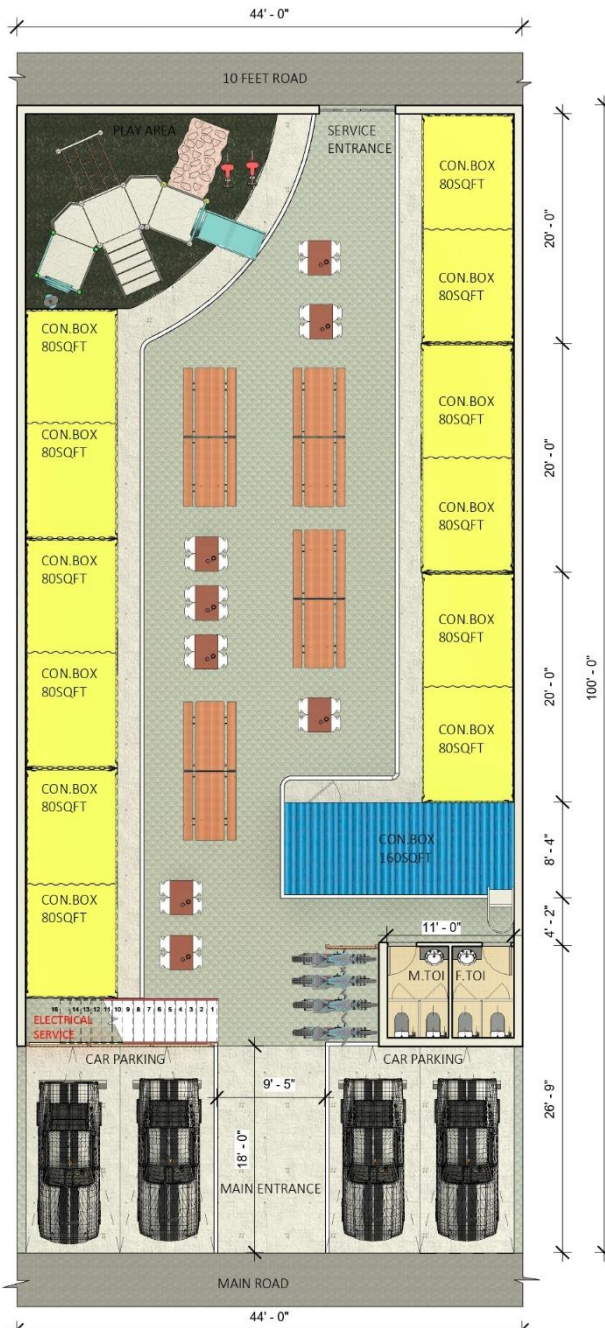

TYP. SEAT	FLOOR	COUNT	SEATS
4 SEATERS	ROOF TOP	7	28
16 SEATERS	GROUND	4	64
4 SEATERS	GROUND	8	32
TOTAL NO OF SEATS			124

CON. TYP	COUNT	AREA SQFT
80SQFT	12	960
160SQFT	03	480
TOTAL	15	1440

Sheet Title : GROUND FLOOR LAYOUT



Project Number : 033

Date : 24/09/2022

Scale : As indicated

Sheet No : A101

Detailed by : PC


Approved by : PC

Revision no : 1

Revision Date : 11/09/2022

PC designs
Copyright

Architects & Builders
Bangalore | Chennai | Madurai
Mob: 7845223384
www.pcdesigns.in

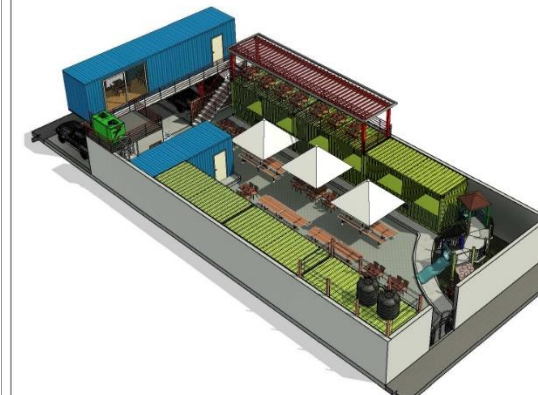

TYP. SEAT	FLOOR	COUNT	SEATS
4 SEATERS	ROOF TOP	7	28
16 SEATERS	GROUND	4	64
4 SEATERS	GROUND	8	32
TOTAL NO OF SEATS			124

CON. TYP	COUNT	AREA SQFT
80SQFT	12	960
160SQFT	02	320
TOTAL	14	1280

Sheet Title : FIRST FLOOR LAYOUT



Project Number : 033

Date : 24/09/2022

Scale : As indicated

Sheet No : A102

Detailed by : PC


Approved by : PC

Revision no : 1


Revision Date : 11/09/2022

PC designs
Copyright

Architects & Builders
Bangalore | Chennai | Madurai
Mob: 7845223384
www.pcdesigns.in

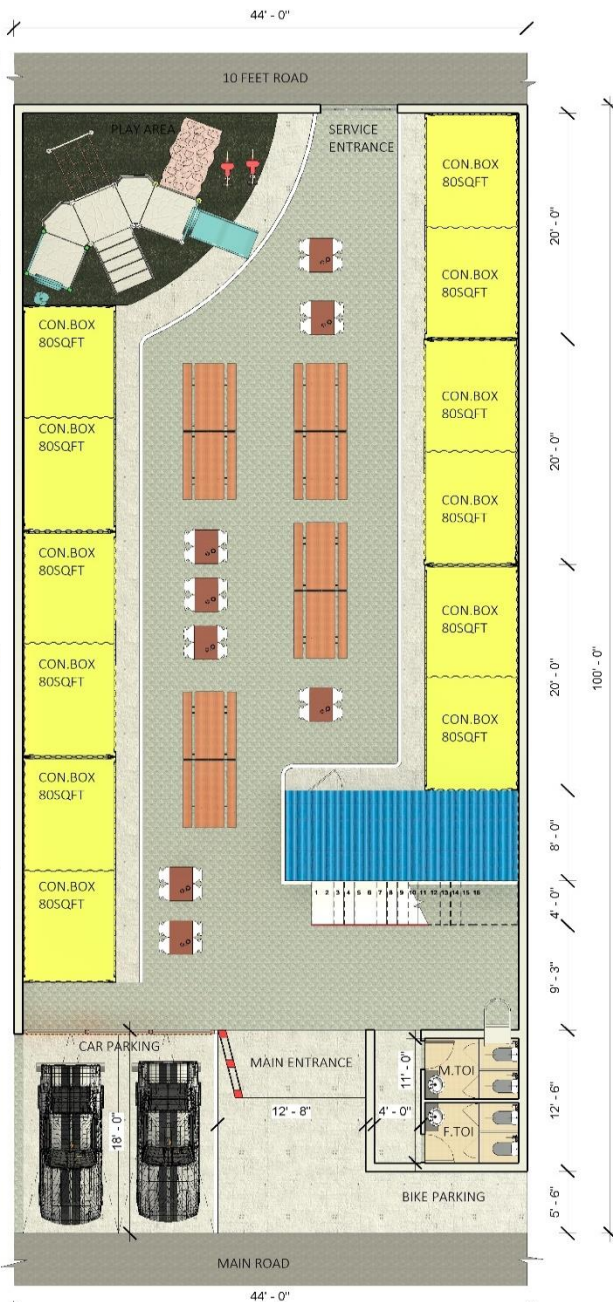

TYP.SEAT	FLOOR	COUNT	SEATS	CON.TYP	COUNT	AREA SQ.FT
16 SEATERS	GROUND	4	64	80SQFT	12	960
4 SEATERS	GROUND	8	32	160SQFT	01	160
TOTAL NO OF SEATS			96	TOTAL	13	1120

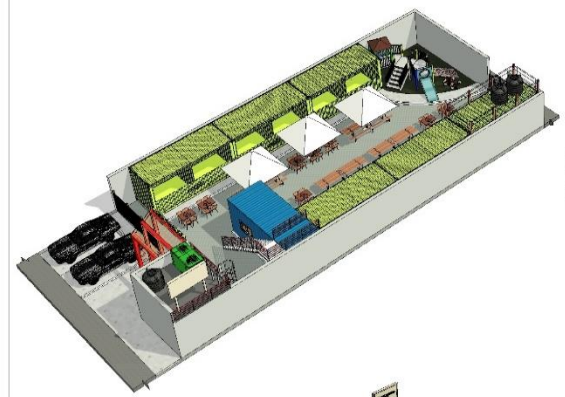

TYP.SEAT	FLOOR	COUNT	SEATS
16 SEATERS	GROUND	4	64
4 SEATERS	GROUND	8	32
TOTAL NO OF SEATS			96


CON.TYP	COUNT	AREA SQFT
80SQFT	12	960
160SQFT	01	160
TOTAL	13	1120

Sheet Title : **GROUND FLOOR LAYOUT**


Client Name : **Proposed the food street @
coimbatore**

Sheet Title : FIRST FLOOR LAYOUT


Client Name : **Proposed the food street @
coimbatore**

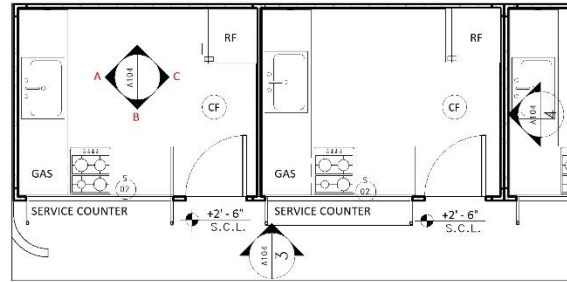


1. PROTOTYPE PLAN
1:50

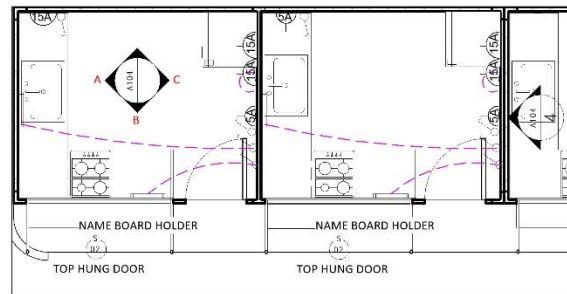


2. ELECTRICAL PLAN
1:50

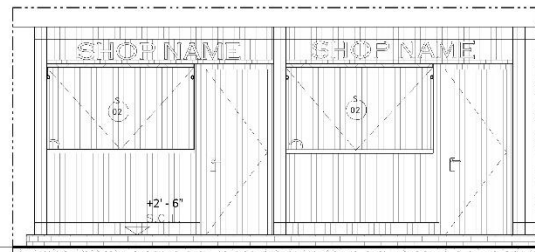


3. FRONT ELEVATION
1:50

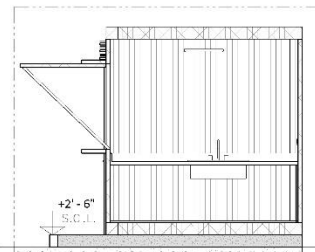


4. SIDE ELEVATION
1:50

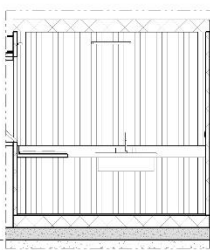

5. WALL ELEVATION A
1:50

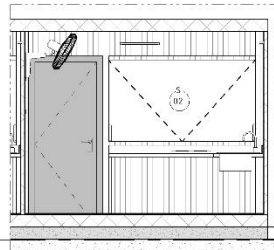

6. WALL ELEVATION B
1:50

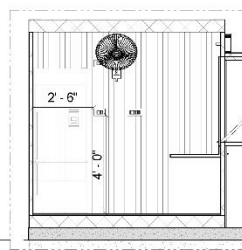

7. WALL ELEVATION C
1:50

GENERAL LEGENDS


W01	Corrugated GI Sheet with internal MDF boards panelling
S01	M.S Door with hold draft & handles (26" x 7")
S02	M.S top hung door with folding channel (6" x 3/8")
GT	16mm granite top with 4" skirting on wall
CF	18mm Cement sheet with carpet
RF	Refrigerator
S.C.L	Structural concrete level

ELECTRICAL LEGENDS

	SWITCH - SINGLE WAY
	TUBELIGHT
	5 AMP SOCKET
	15 AMP SOCKET



1. FRONT VIEW

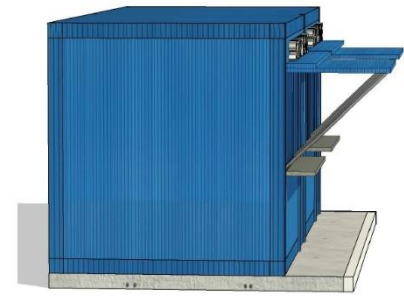


4. SIDE VIEW



2. ISOMERTRIC VIEW 01



5. INTERIOR VIEW -01

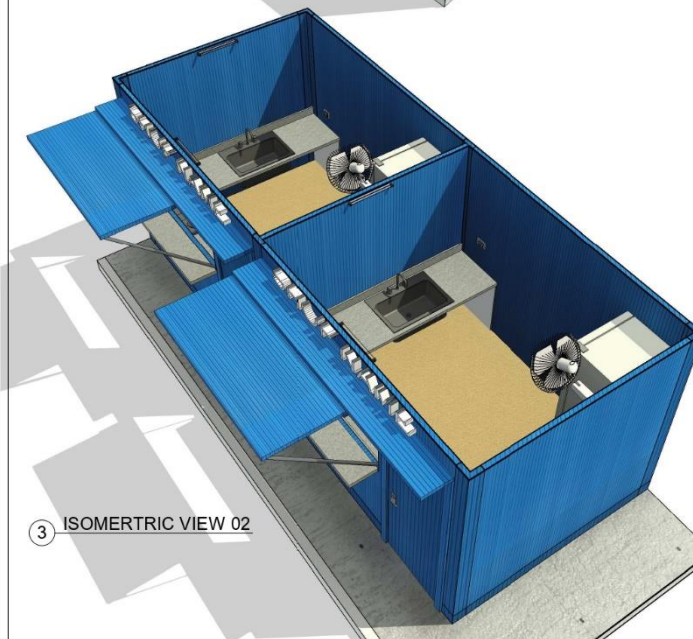

3. ISOMERTRIC VIEW 02



6. INTERIOR VIEW -02

Sheet Title : SHOP DETAILING -01

Client Name : Proposed the food street @ coimbatore



Project Number : 033

Date : 23-11-2022

Scale : As indicated

Sheet No : A104

Detailed by : RK

Approved by : PC

Revision no :

Revision Date :

PC designs

Copyright



Architects & Builders
Bangalore | Chennai | Madurai
Mob: 7845223384
www.pcdesign.in

Sheet Title : SHOP DETAILING -02

Client Name : Proposed the food street @ coimbatore



Project Number : 033

Date : 12-11-2022

Scale :

Sheet No : A105

Detailed by : RK

Approved by : PC

Revision no :

Revision Date :

PC designs

Copyright



Architects & Builders
Bangalore | Chennai | Madurai
Mob: 7845223384
www.pcdesign.in



PC designs
Architecture & Construction



Sheet Title : CONCEPTUAL DESIGN

Client Name : Proposed the food street @
coimbatore



Project Number : 033

Date : 23-11-2022

Scale :

Sheet No : A103

Detailed by : PC

Approved by : PC

Revision no :

Revision Date :

PC designs

Copyright



Architects & Builders
Bangalore | Chennai | Madurai
Mob: 7845223384
www.pcdesign.in

ARCHITECTURE | CONSTRUCTION | INTERIOR | MANAGEMENT | BIM | DIGITAL
www.pcdesigns.in | 7845223384



PC designs
Architecture & Construction




CONTAINER OFFICE & CAFE





PC designs
Architecture & Construction



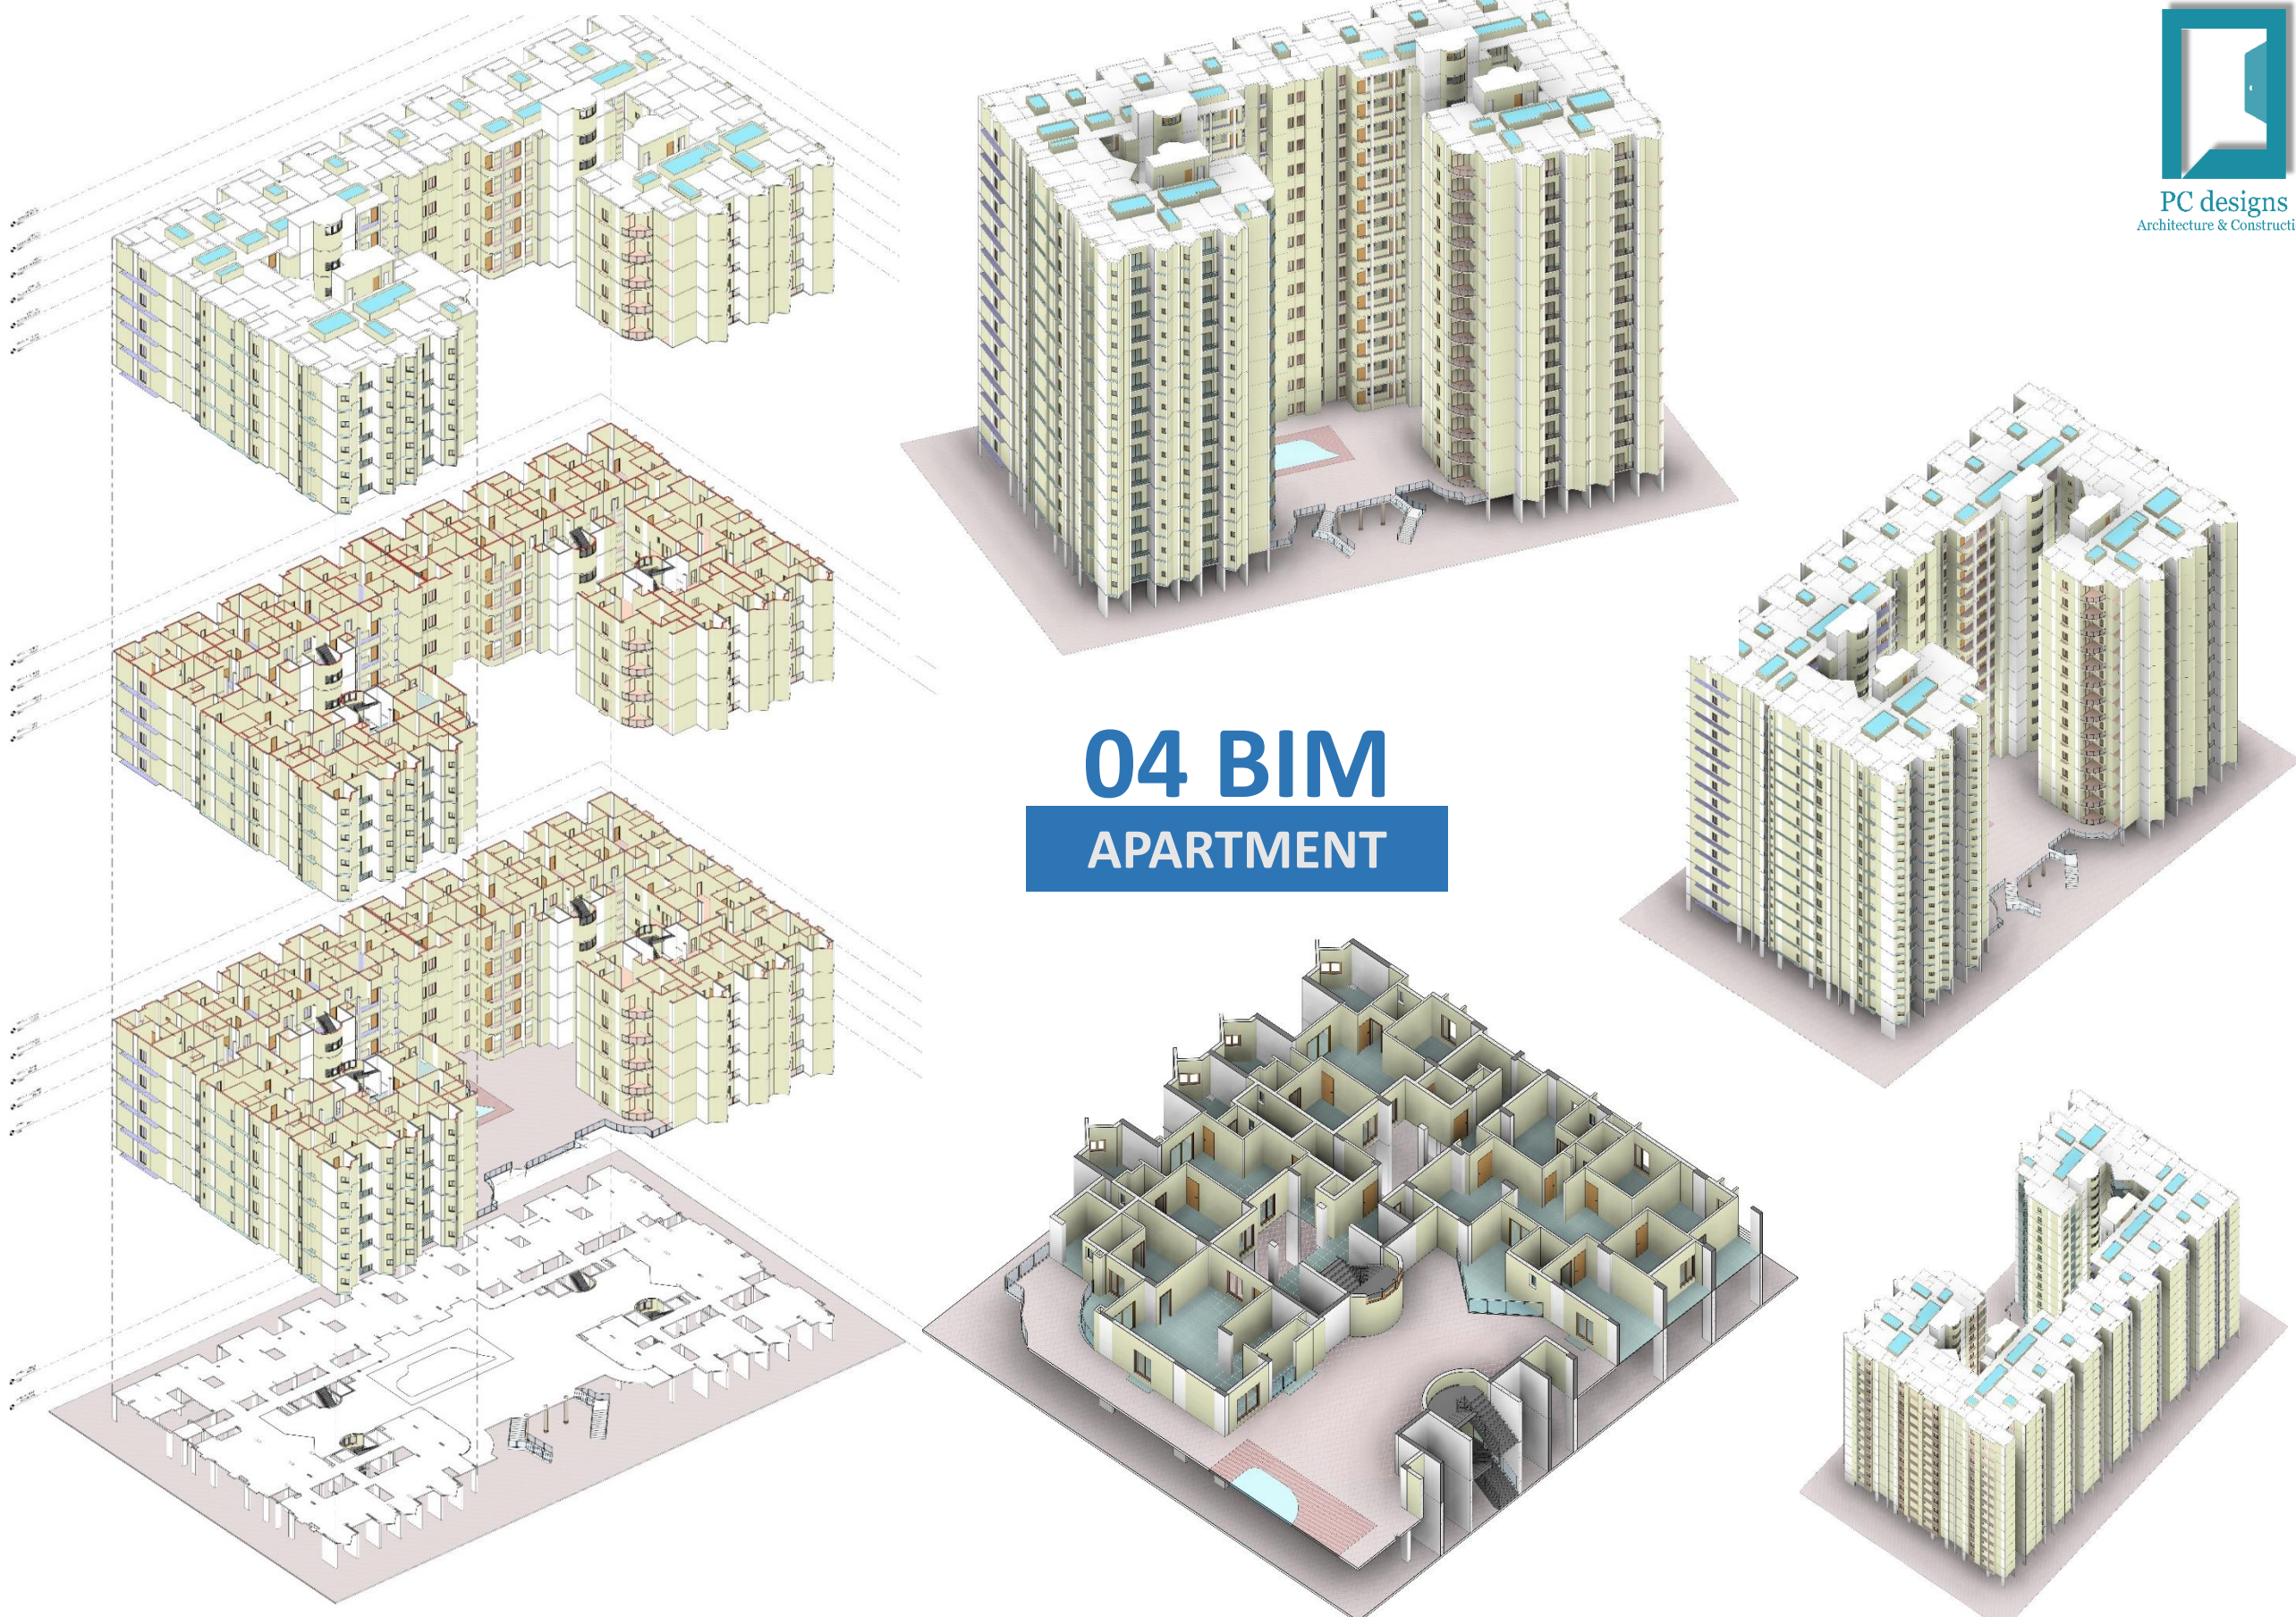


04 BIM APARTMENT



PC designs
Architecture & Construction

TV UNIT

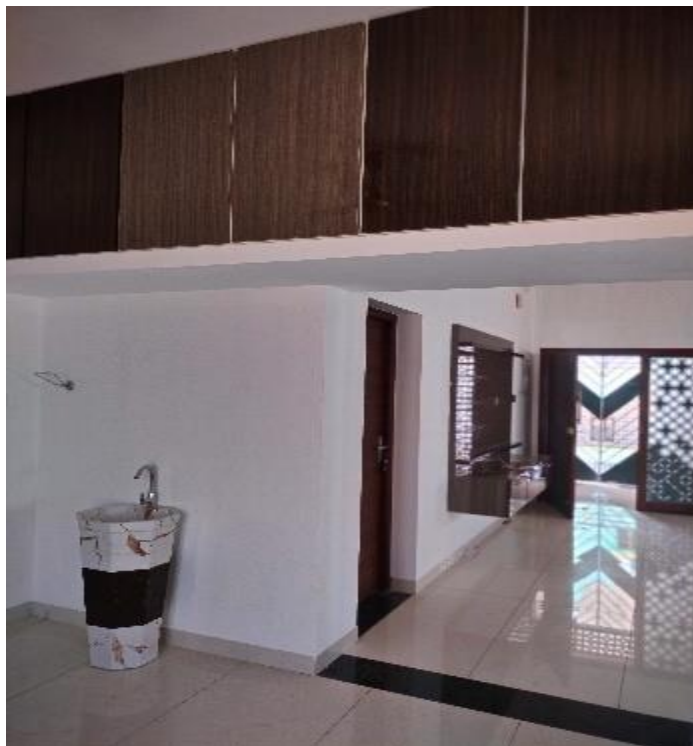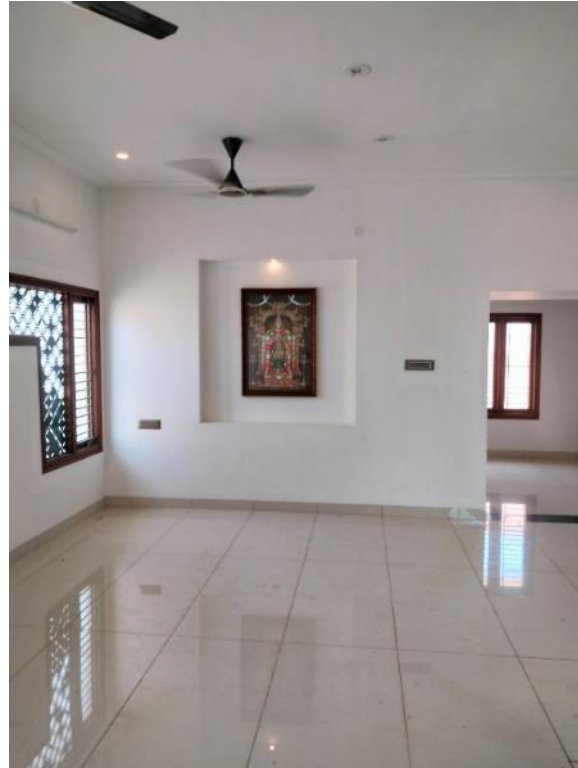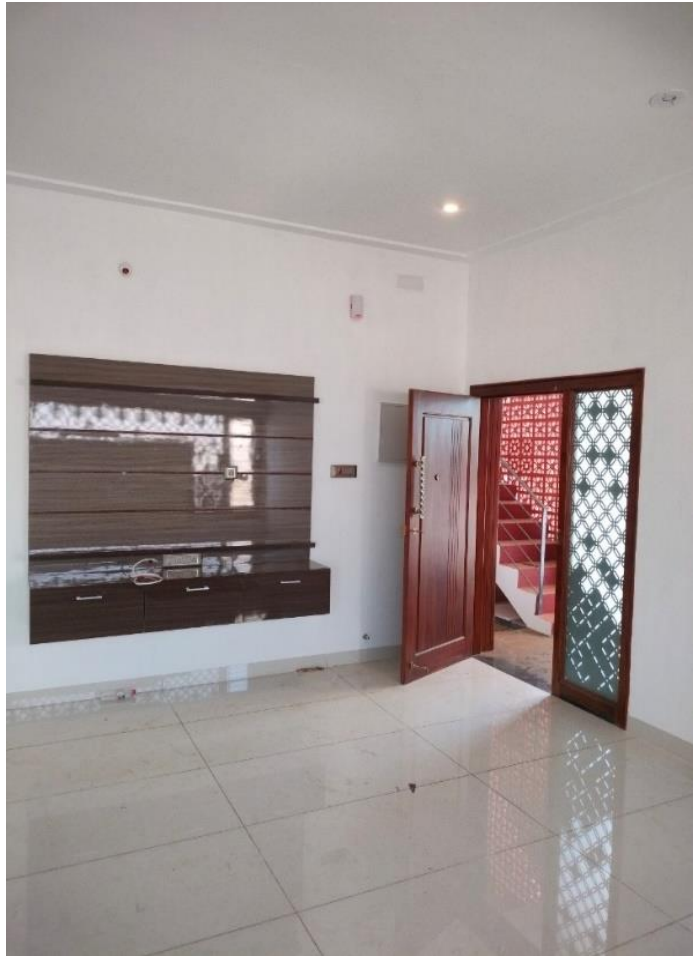

MAIN DOORS



01 Phoenix Villa INTERIOR


02 Executive Director INTERIOR




PC designs
Architecture & Construction




1 ED ROOM - FLOOR PLAN
1 : 40

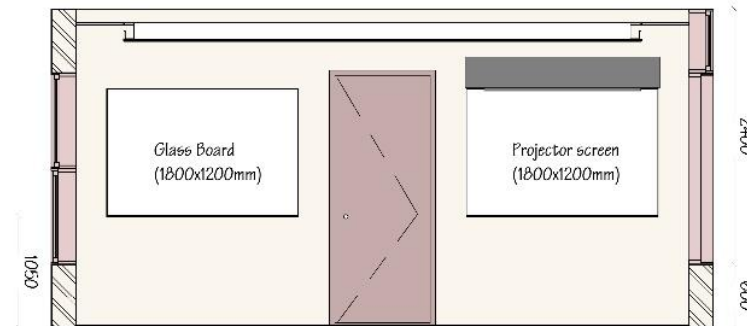


A ED ROOM - ELEV. NORTH
1 : 40

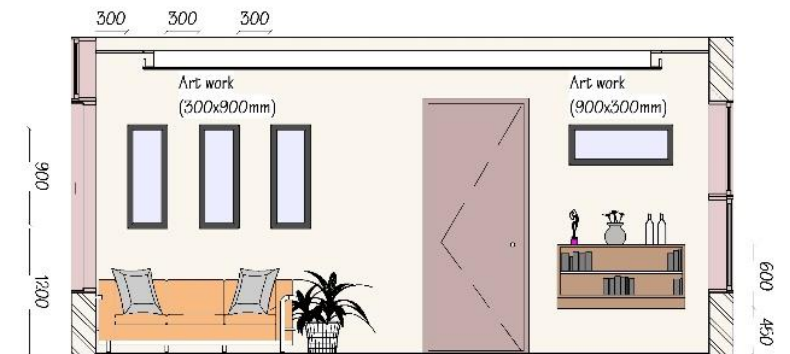


C ED ROOM - ELEV. SOUTH
1 : 40

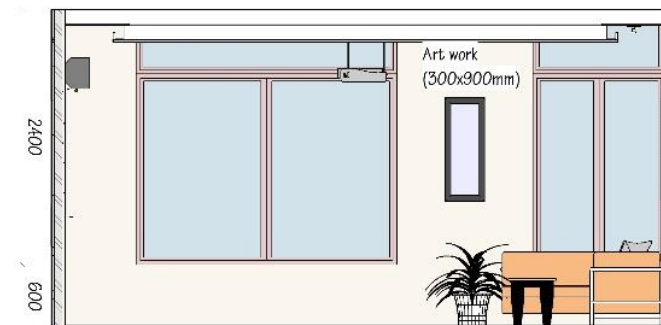

B ED ROOM - ELEV. EAST
1 : 40

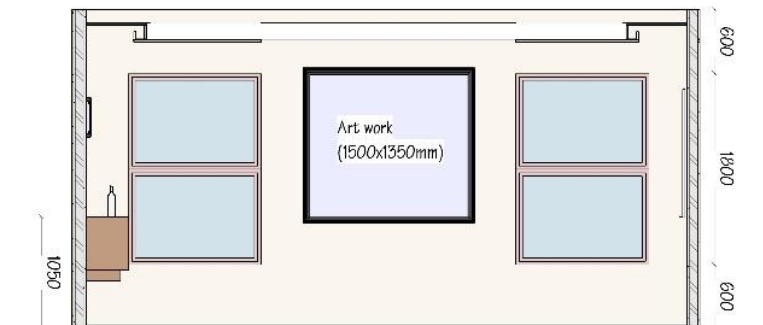

D ED ROOM - ELEV. WEST
1 : 40

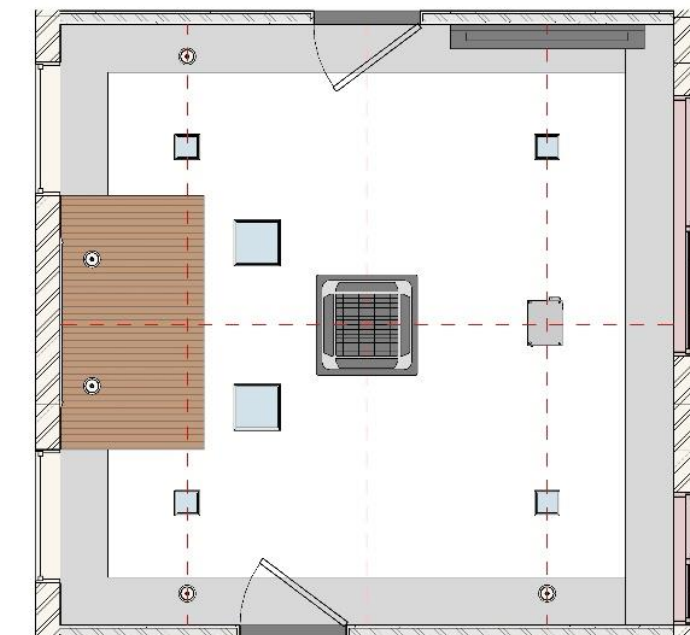

2 ED ROOM - RCP
1 : 40



3 ED ROOM - VIEW 1



4 ED ROOM - VIEW 2



PC designs
Architecture & Construction


Executive Director INTERIOR




03 Cafe INTERIOR




PC designs
Architecture & Construction

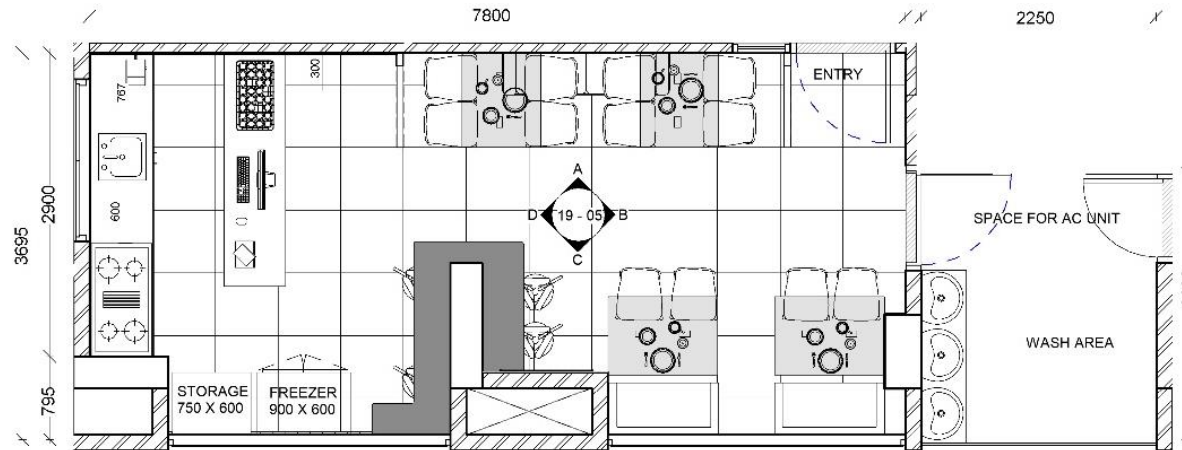


1 CAFE FLOOR PLAN
1:40

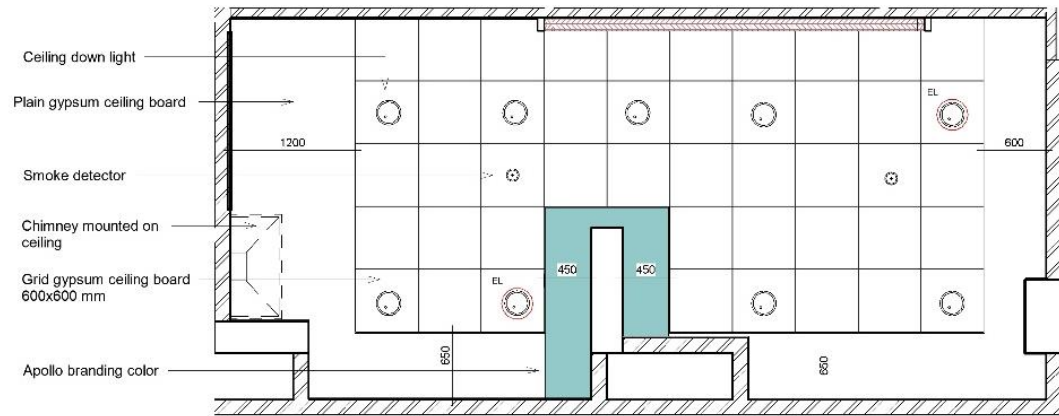


2 CAFE FALSE CEILING LAYOUT
1:40

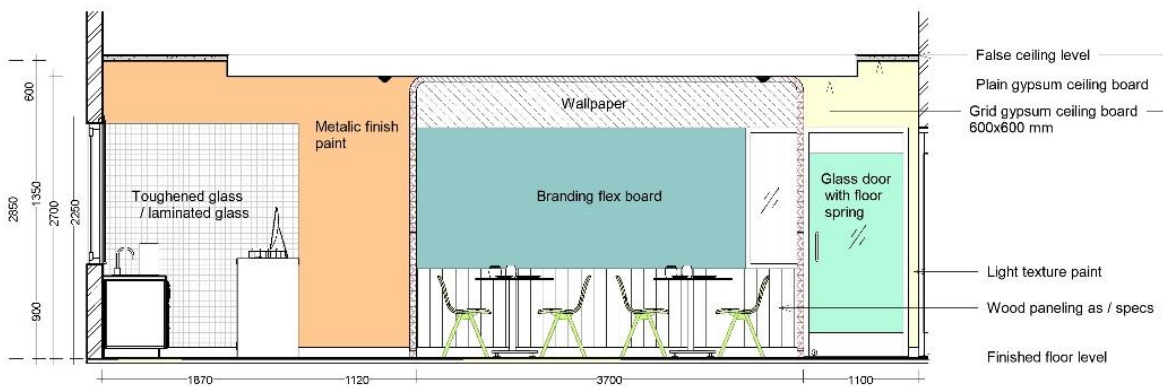


A CAFE - ELEV - A
1:40

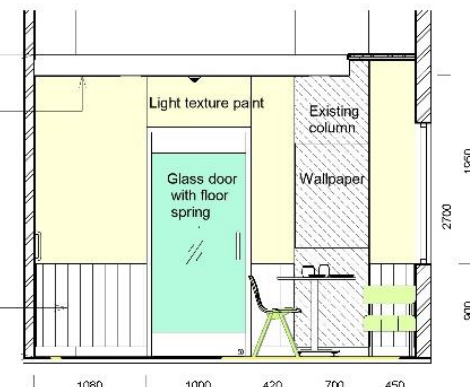

B CAFE - ELEV - B
1:40

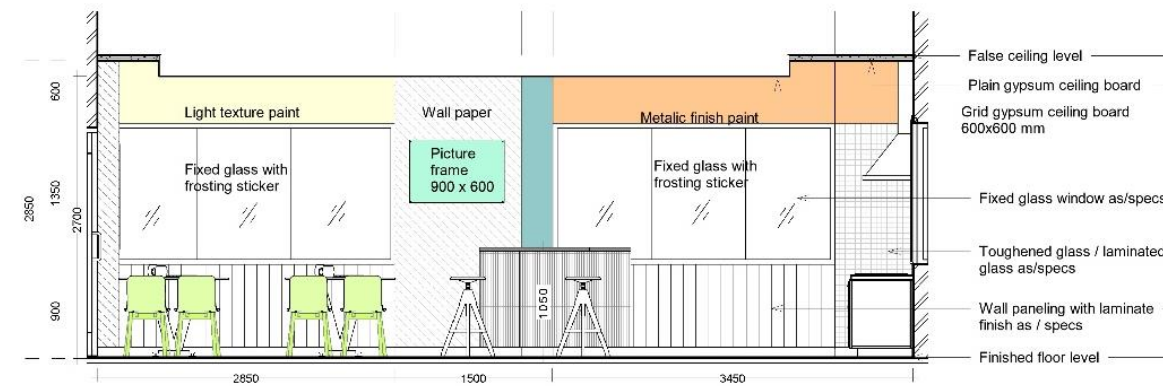

C CAFE - ELEV - C
1:40

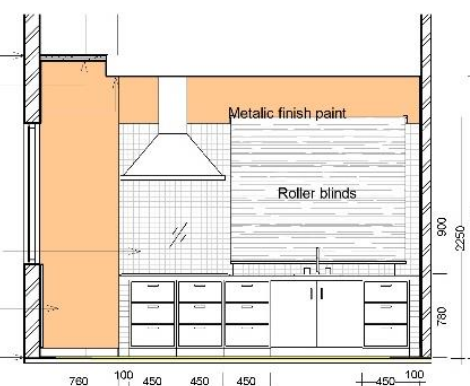

D CAFE - ELEV - D
1:40




3 CAFE VIEW - 1



4 CAFE VIEW - 2





PC designs
Architecture & Construction

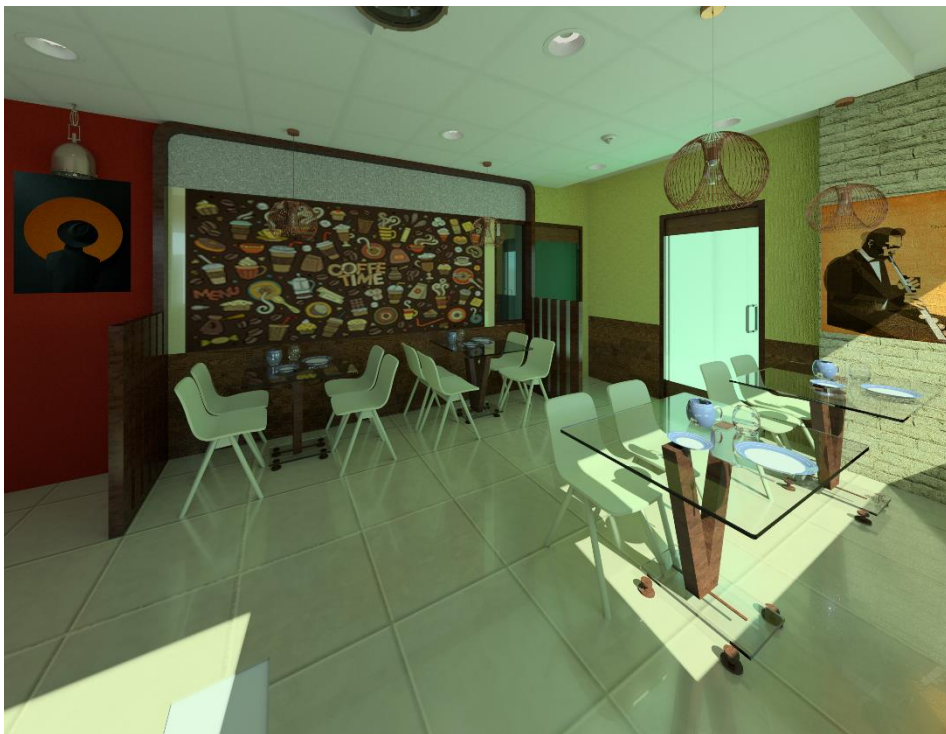





Cafe
INTERIOR

04 Valentine Cafe INTERIOR

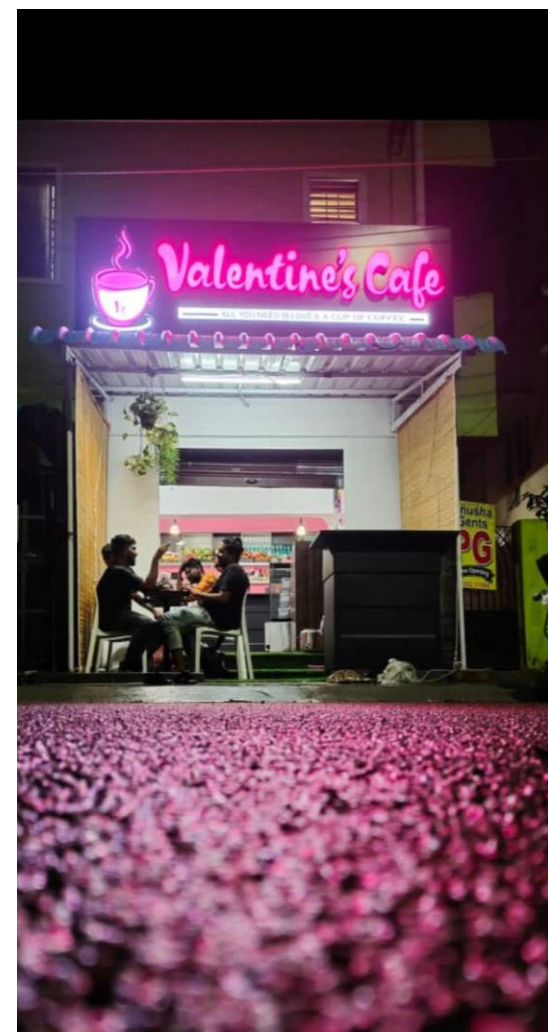

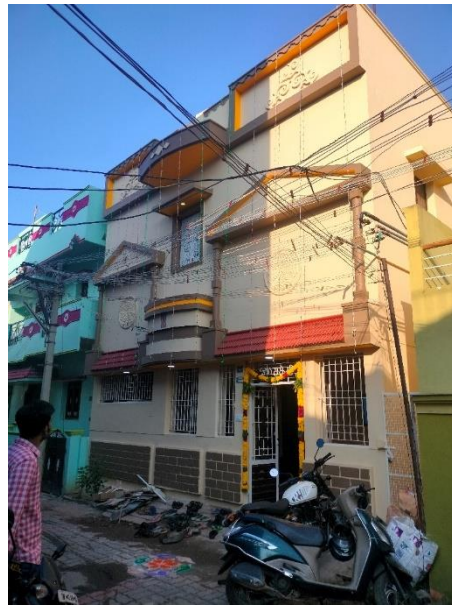


PC designs
Architecture & Construction

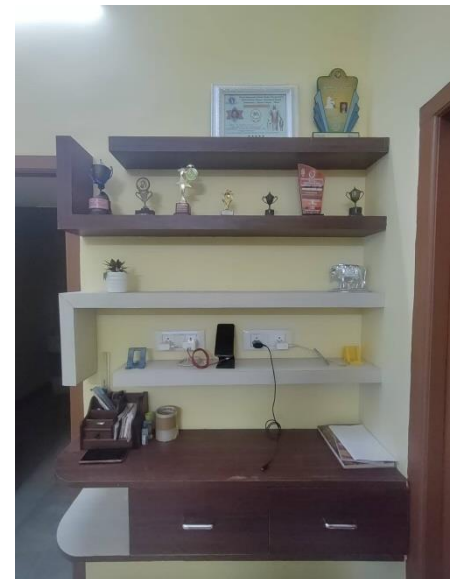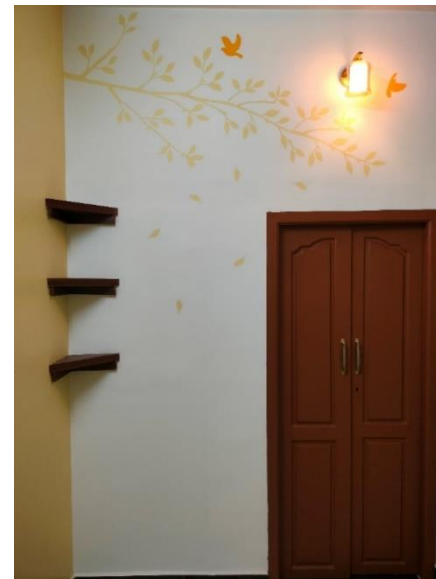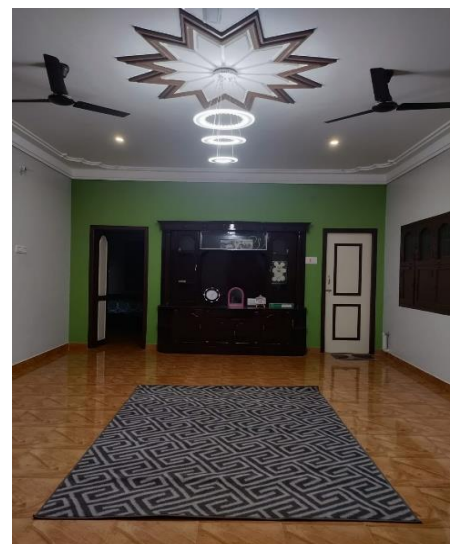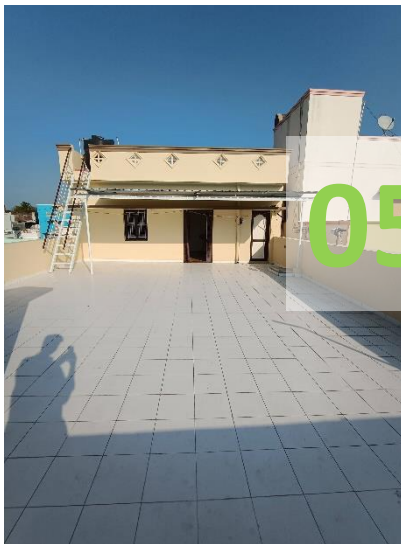

ARCHITECTURE | CONSTRUCTION | INTERIOR | MANAGEMENT | BIM | DIGITAL
www.pcdesigns.in | 7845223384




PC designs
Architecture & Construction

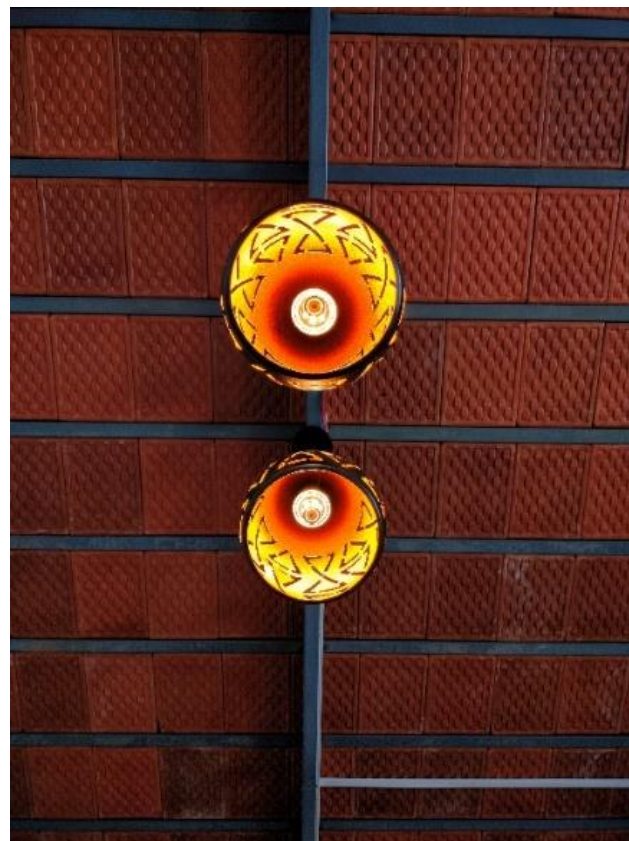


06 Suresh Villa INTERIOR




PC designs
Architecture & Construction

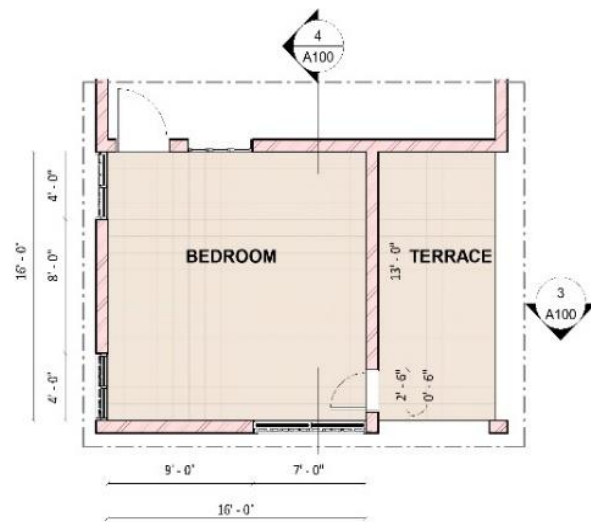

1 ROOM LAYOUT
1:75

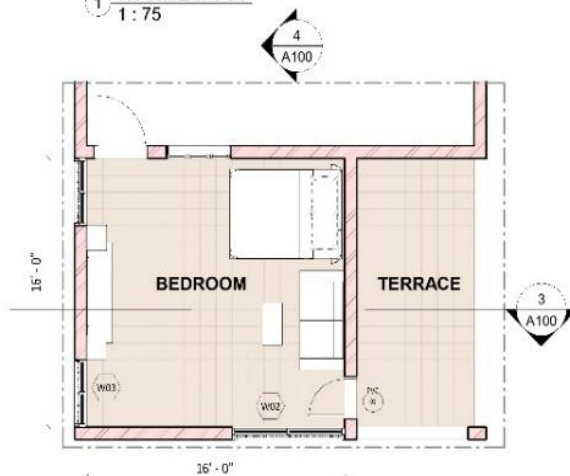


2 FURNITURE LAYOUT
1:75

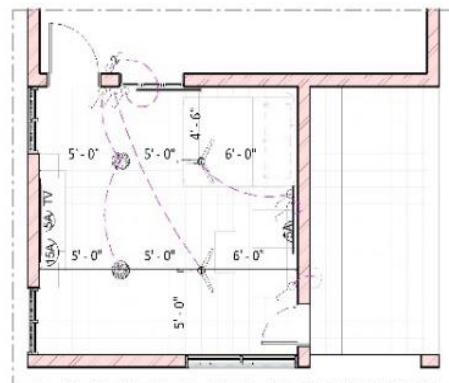


3 ELECTRICAL LAYOUT
1:75

SWITCH - SINGLE WAY	
SWITCH - DOUBLE WAY	
5 AMP SOCKET	
15 AMP SOCKET	
FAN - 3 BLADE	
TV POINT	
TUBELIGHT	
CEILING CLAMP	



Suresh Villa INTERIOR

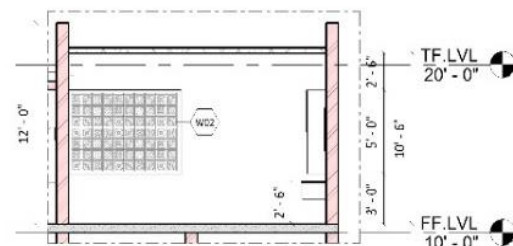

3 SECTION 01
1:75

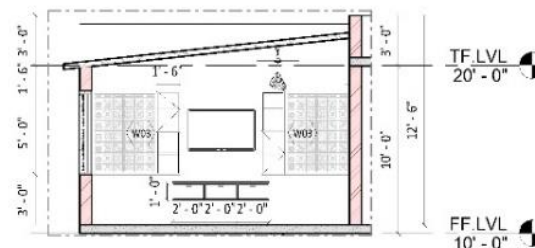

4 SECTION 02
1:75

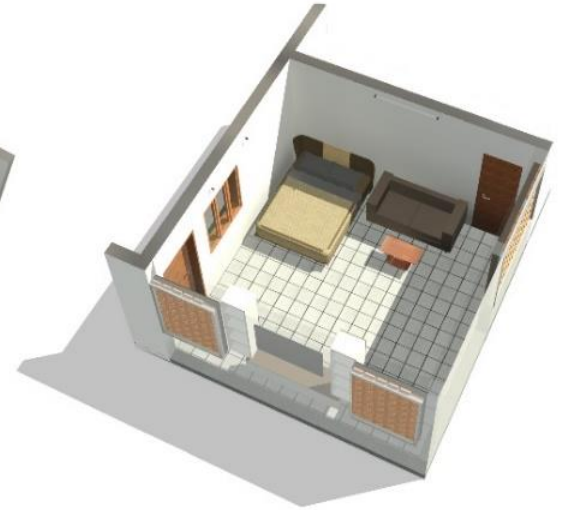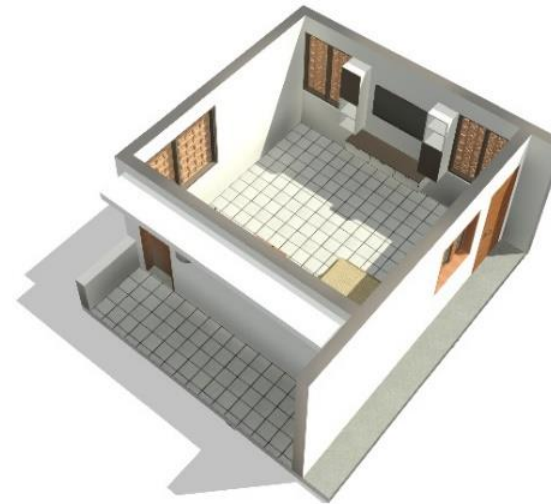

Sheet Title : DETAILED DESIGN LAYOUT
Client Name : RENOVATION OF HOME



Project Number : 036
Date : 30-11-2022
Scale : As indicated

Sheet No : A100
Detailed by : RK
Approved by : PC

Revision no : 1
Revision Date : 26/11/2022

PC designs
Copyright



Architects & Builders
Bangalore | Chennai | Madurai
Mob: 7845223384
www.pcdesigns.in

Sheet Title : 3D LAYOUTS
Client Name : RENOVATION OF HOME



Project Number : 036
Date : 30-11-2022
Scale :

Sheet No : A101
Detailed by : RK
Approved by : PC

Revision no : 1
Revision Date : 26/11/2022

PC designs
Copyright



Architects & Builders
Bangalore | Chennai | Madurai
Mob: 7845223384
www.pcdesigns.in




PC designs
Architecture & Construction

RENOVATION





07 A2Z TOURS INTERIOR

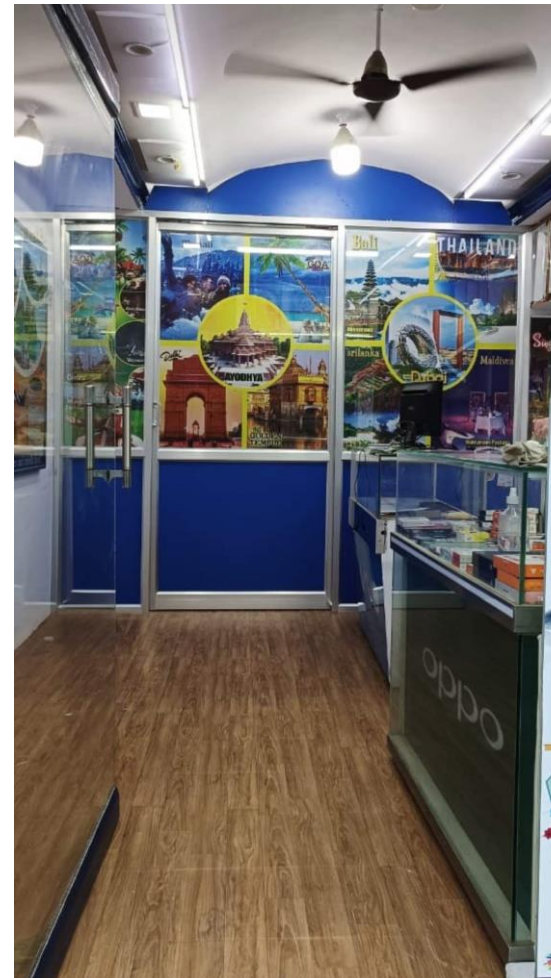




PC designs
Architecture & Construction

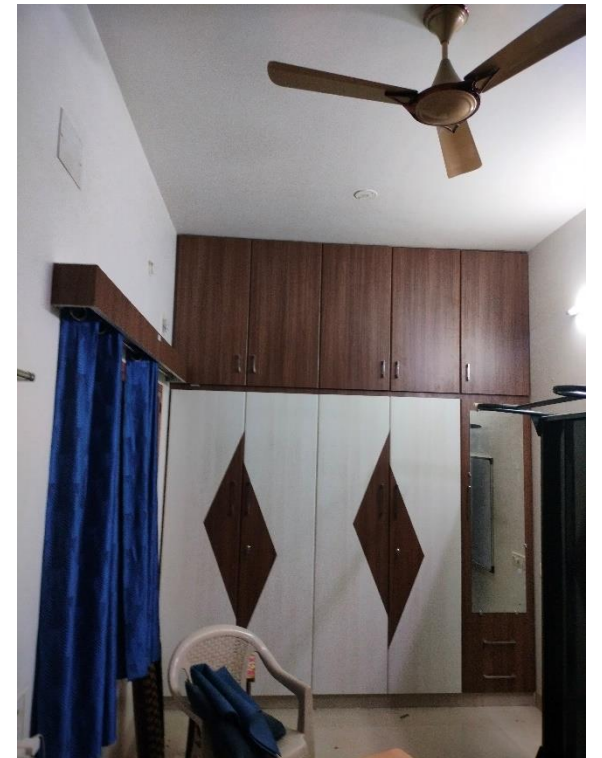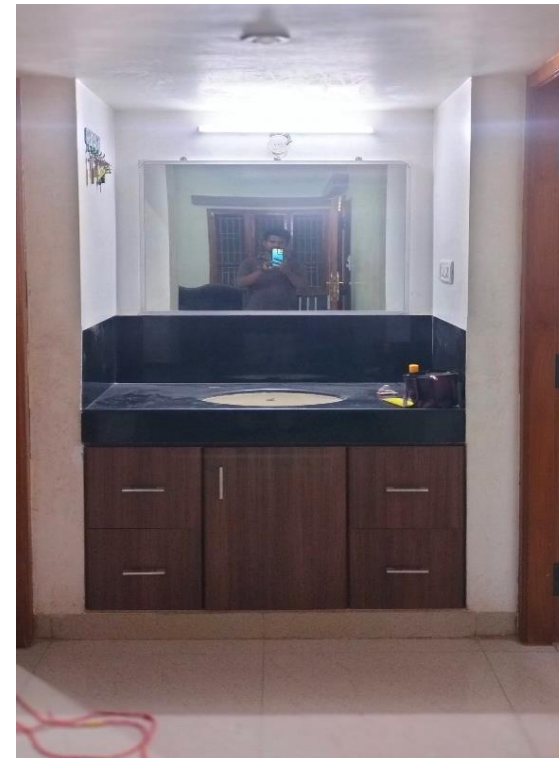

08 RESIDENTIAL
INTERIOR



RESIDENTIAL FOYER

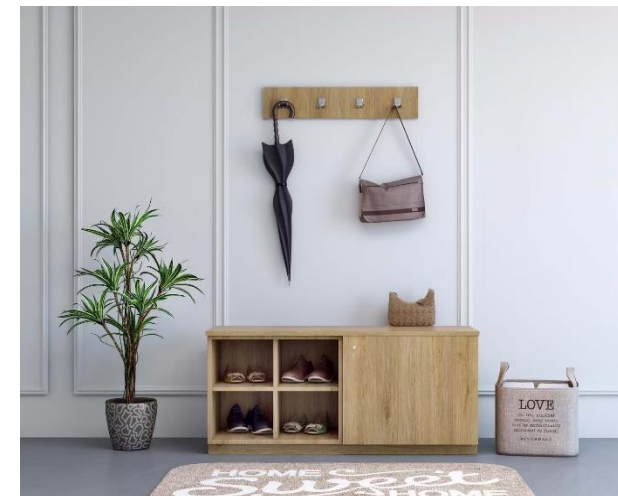

RESIDENTIAL TV UNIT



PC designs
Architecture & Construction







ARCHITECTURE | CONSTRUCTION | INTERIOR | MANAGEMENT | BIM | DIGITAL
www.pcdesigns.in | 7845223384

RESIDENTIAL POOJAI



PC designs
Architecture & Construction

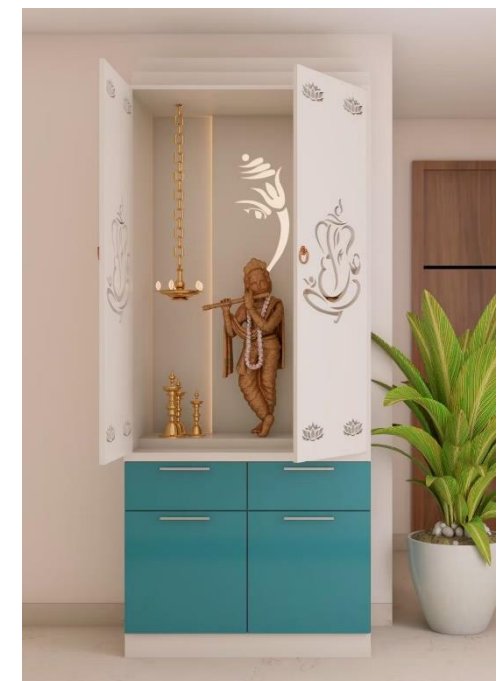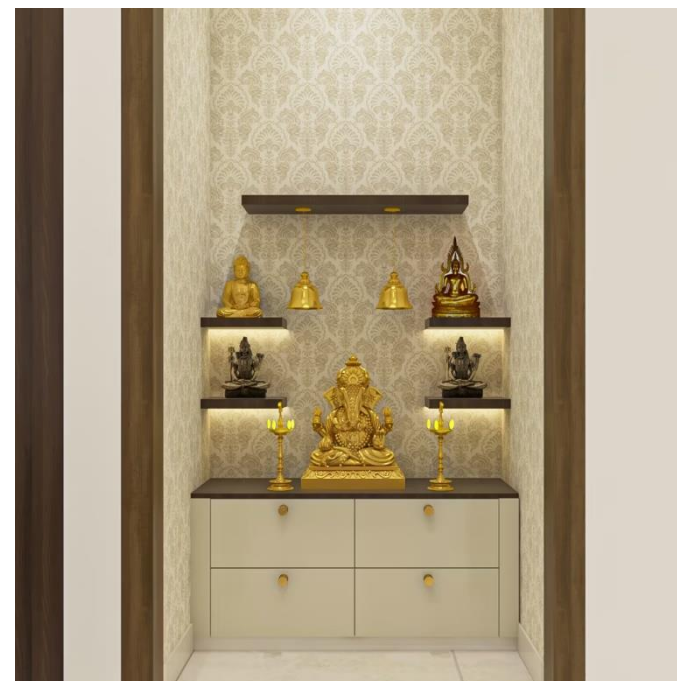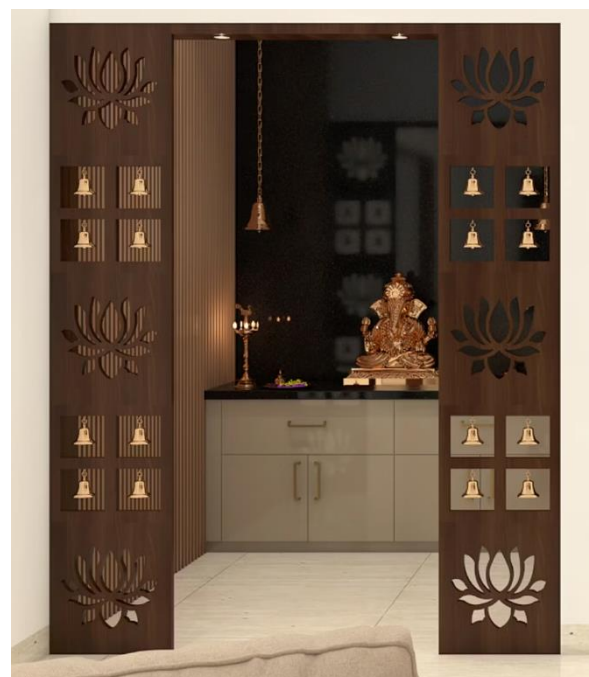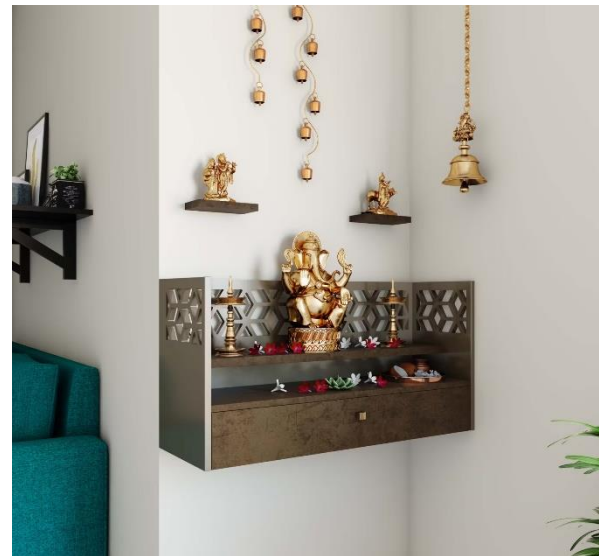

ARCHITECTURE | CONSTRUCTION | INTERIOR | MANAGEMENT | BIM | DIGITAL
www.pcdesigns.in | 7845223384




PC designs
Architecture & Construction



ARCHITECTURE | CONSTRUCTION | INTERIOR | MANAGEMENT | BIM | DIGITAL
www.pcdesigns.in | 7845223384



PC designs
Architecture & Construction






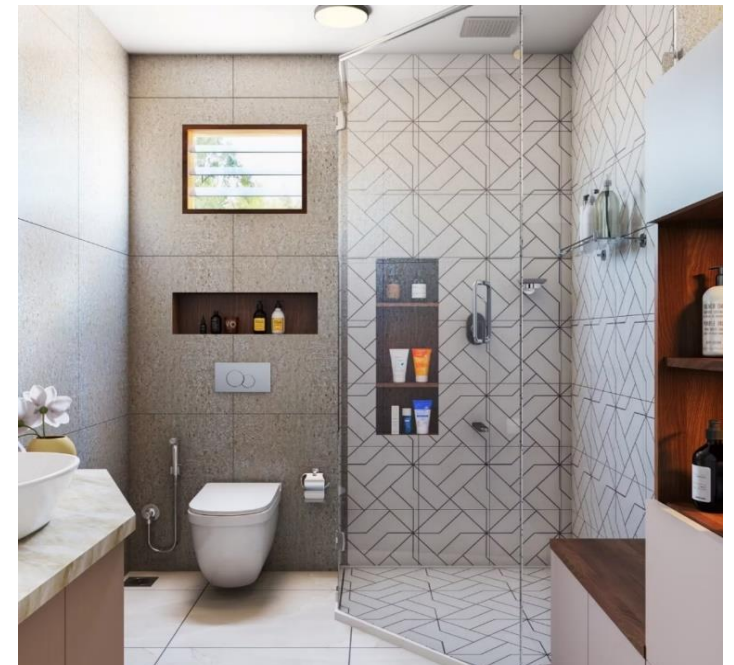


RESIDENTIAL TOILET

ARCHITECTURE | CONSTRUCTION | INTERIOR | MANAGEMENT | BIM | DIGITAL
www.pcdesigns.in | 7845223384



PC designs
Architecture & Construction

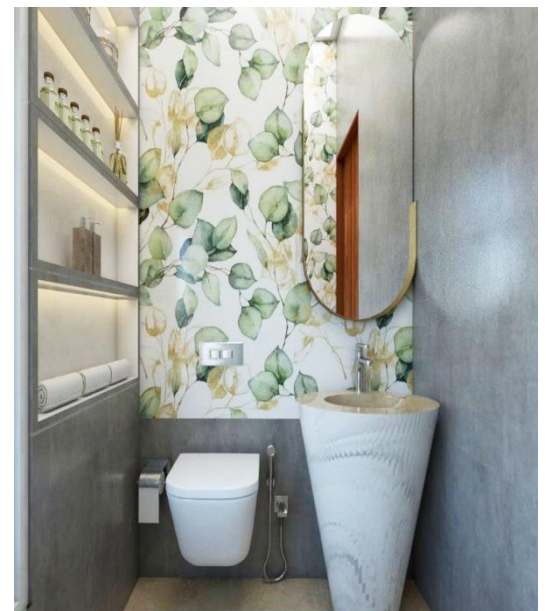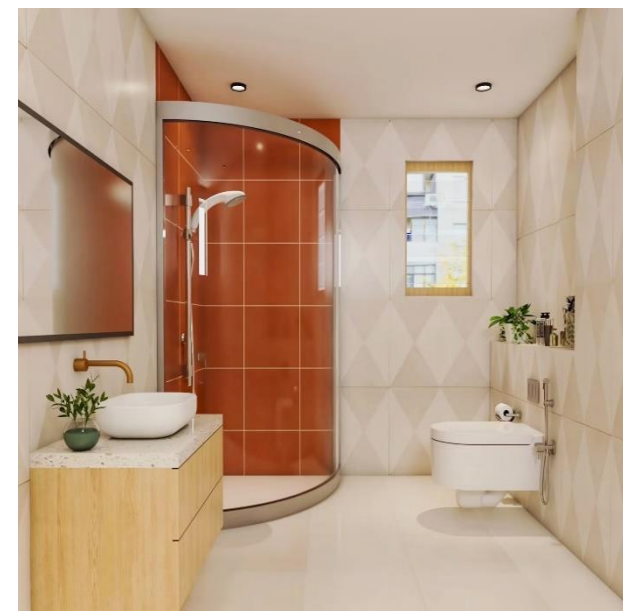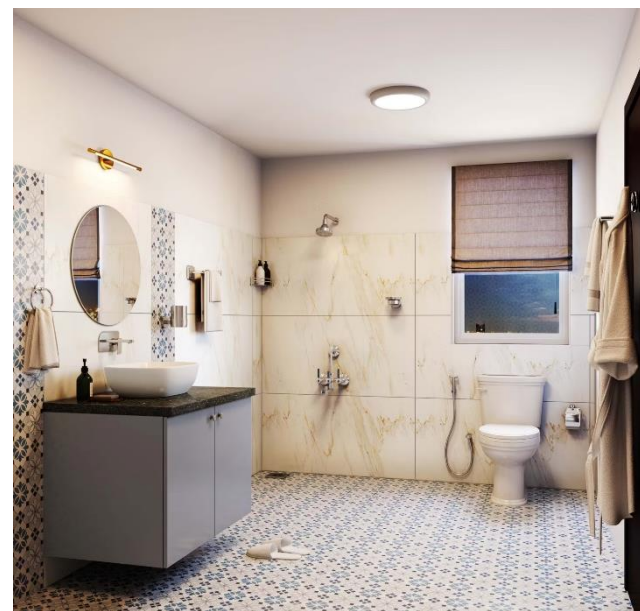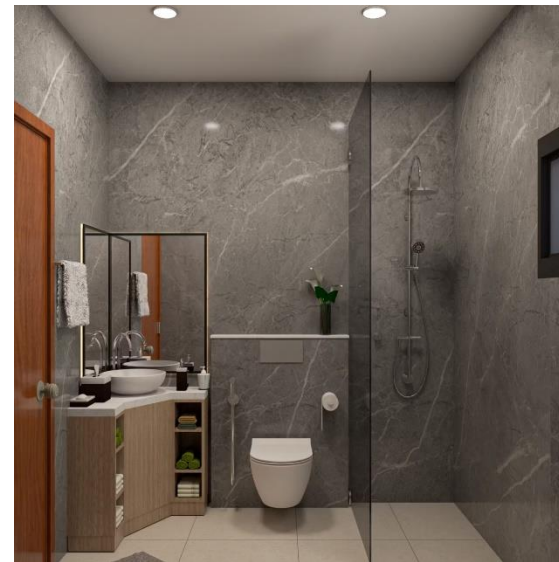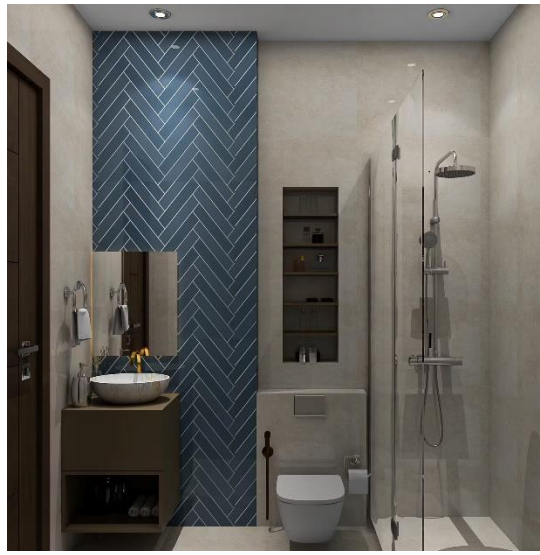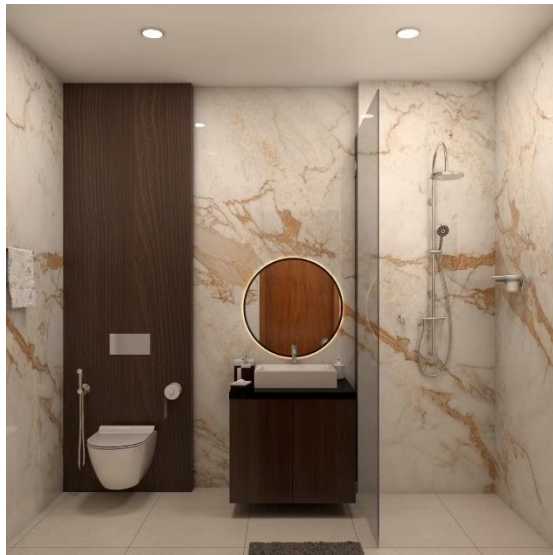

ARCHITECTURE | CONSTRUCTION | INTERIOR | MANAGEMENT | BIM | DIGITAL
www.pcdesigns.in | 7845223384

RESIDENTIAL WARDROBE



PC designs
Architecture & Construction



ARCHITECTURE | CONSTRUCTION | INTERIOR | MANAGEMENT | BIM | DIGITAL
www.pcdesigns.in | 7845223384



RESIDENTIAL WARDROBE





PC designs
Architecture & Construction




RESIDENTIAL WARDROBE

ARCHITECTURE | CONSTRUCTION | INTERIOR | MANAGEMENT | BIM | DIGITAL
www.pcdesigns.in | 7845223384



PC designs
Architecture & Construction

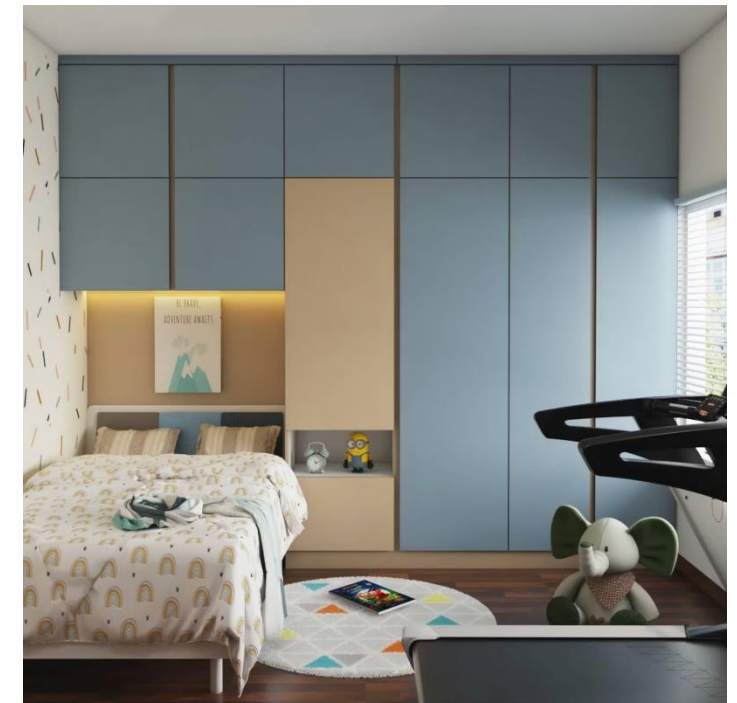

RESIDENTIAL WARDROBE